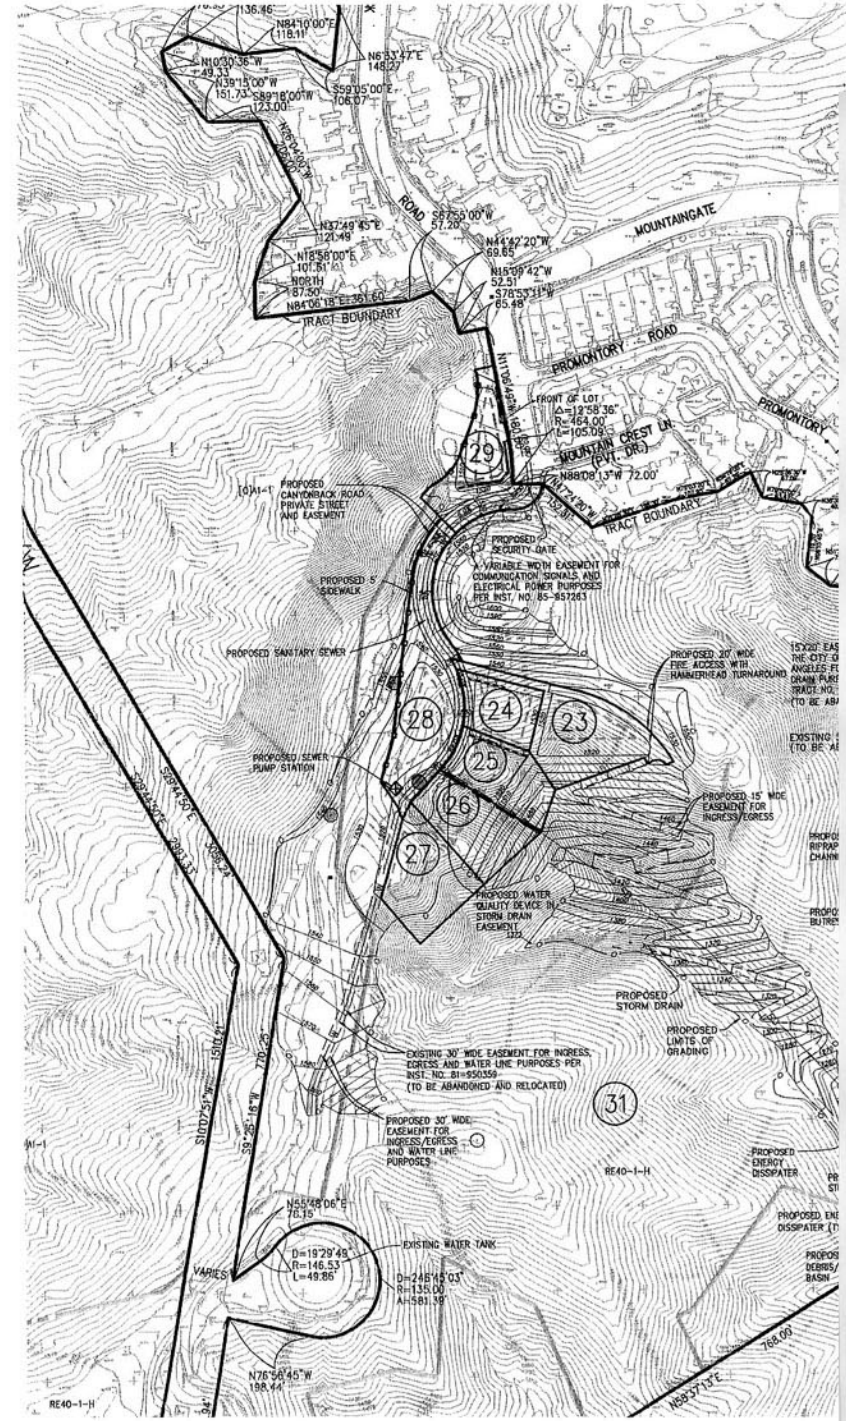
MOUNTAINGATE
ROAD
PROMONTORY ROAD
MOUNTAIN CREST LN. (PVT. DR.)
TRACT BOUNDARY
PROPOSED CANYONBACK ROAD PRIVATE STREET AND EASEMENT
PROPOSED SECURITY GATE
A VARIABLE WIDTH EASEMENT FOR COMMUNICATION SIGNALS AND ELECTRICAL POWER PURPOSES PER INST. NO. 85-857263
PROPOSED 5' SIDEWALK
PROPOSED SANITARY SEWER
PROPOSED SEWER PUMP STATION
PROPOSED 20' WIDE FIRE ACCESS WITH HAMMERHEAD TURNAROUND
PROPOSED 15' WIDE EASEMENT FOR INGRESS/EGRESS
PROPOSED WATER QUALITY DEVICE IN STORM DRAIN EASEMENT
PROPOSED STORM DRAIN
PROPOSED LIMITS OF GRADING
EXISTING 30' WIDE EASEMENT FOR INGRESS, EGRESS AND WATER LINE PURPOSES PER INST. NO. 81-950359 (TO BE ABANDONED AND RELOCATED)
PROPOSED 30' WIDE EASEMENT FOR INGRESS/EGRESS AND WATER LINE PURPOSES
PROPOSED ENERGY DISSIPATER
EXISTING WATER TANK
RE40-1-H

STONEY HILL ROAD
PROMONTORY LANE
10' WIDE EASEMENT TO THE CITY OF LOS ANGELES FOR STORM DRAIN PURPOSES PER TRACT NO. 35197 (TO BE ABANDONED)
A VARIABLE WIDTH EASEMENT FOR ACCESS, LANDSCAPING, DRAINAGE, SLOPE MAINTENANCE AND RECREATION PURPOSES PER INST. NOS. 82-169266 AND 82-169267 (TO BE ABANDONED)
PROPOSED STORM DRAIN INLET
PROPOSED STONEY HILL RD PRIVATE STREET AND EASEMENT
PROPOSED WATER QUALITY DEVICE WITHIN STORM DRAIN EASEMENT
PROPOSED STORM DRAIN
PROPOSED 5' SIDEWALK
PROPOSED SEWER PUMP STATION
PROPOSED SANITARY SEWER
TRACT BOUNDARY
PROPOSED ENERGY DISSIPATER
100' MIN.
SECONDARY FIREROAD/ EMERGENCY ACCESS
BALANCE SITE
50,000 C.Y. MAX.