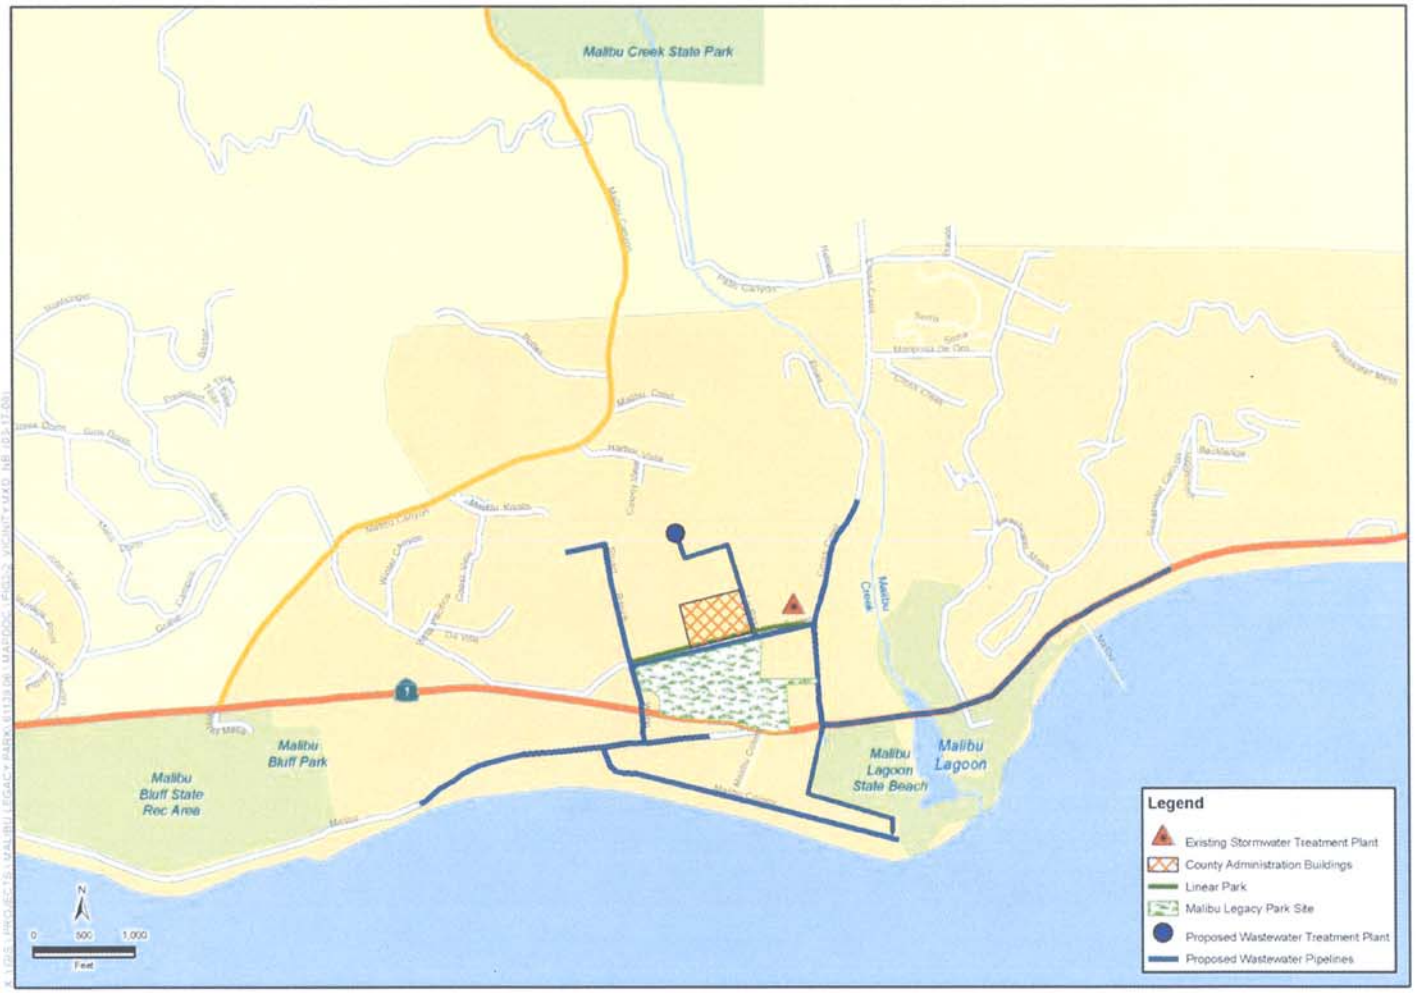Figure S-2: The Proposed Project Elements