SMMC
ATTACHMENT
9/22/08
ITEM 10(c)

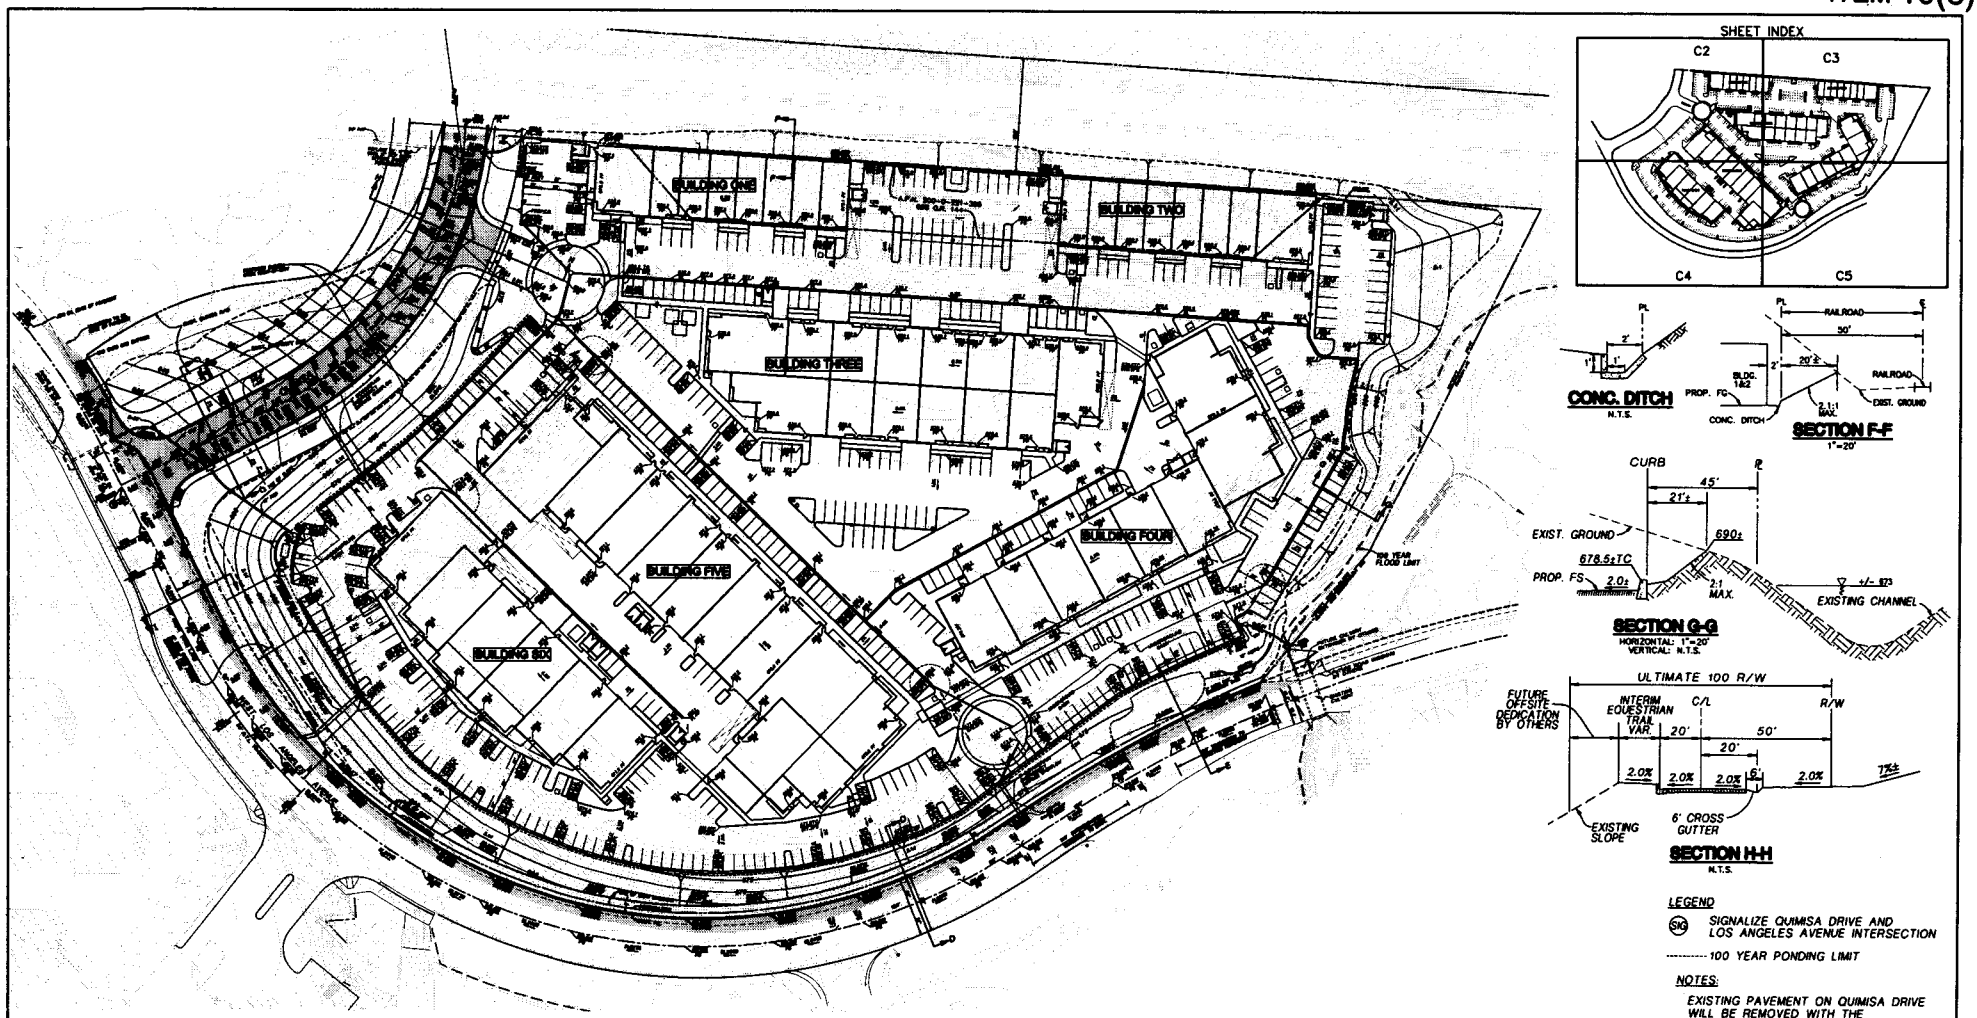

LEGEND

SIGNALIZE QUIMISA DRIVE AND LOS ANGELES AVENUE INTERSECTION

---------- 100 YEAR PONDING LIMIT

NOTES:

EXISTING PAVEMENT ON QUIMISA DRIVE WILL BE REMOVED WITH THE CONSTRUCTION OF THE NEW STREET ALIGNMENT FOR QUIMISA DRIVE.

SOUTHBOUND LEFT TURN MOVEMENTS INTO THE DRIVEWAY WILL BE PROHIBITED WHEN FUTURE RAISED MEDIAN IS CONSTRUCTED IN QUIMISA DRIVE.

NOTE:
T.I. OF 10 TO BE USED FOR PAVEMENT DESIGN FOR BOTH QUIMISA AND LOS ANGELES AVENUE.

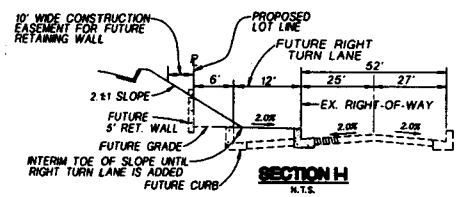

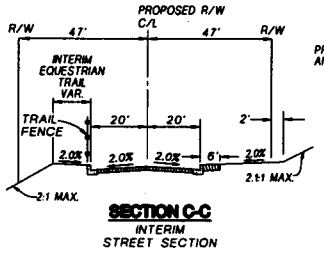

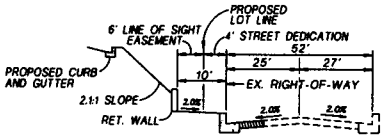

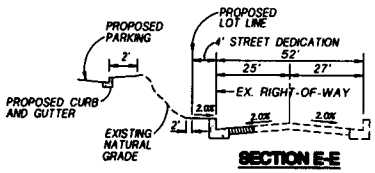

SCALE: 1" = 50'
0 25 50 100 150

PLAN PREPARED BY:
PACIFIC COAST CIVIL, INC.
EDWARD A. WACSTAFF RCE 25119 DATE

PRELIMINARY GRADING PLAN

WEST SIMI BUSINESS CENTER

SIMI VALLEY, CALIFORNIA

C1