Figure 2–4

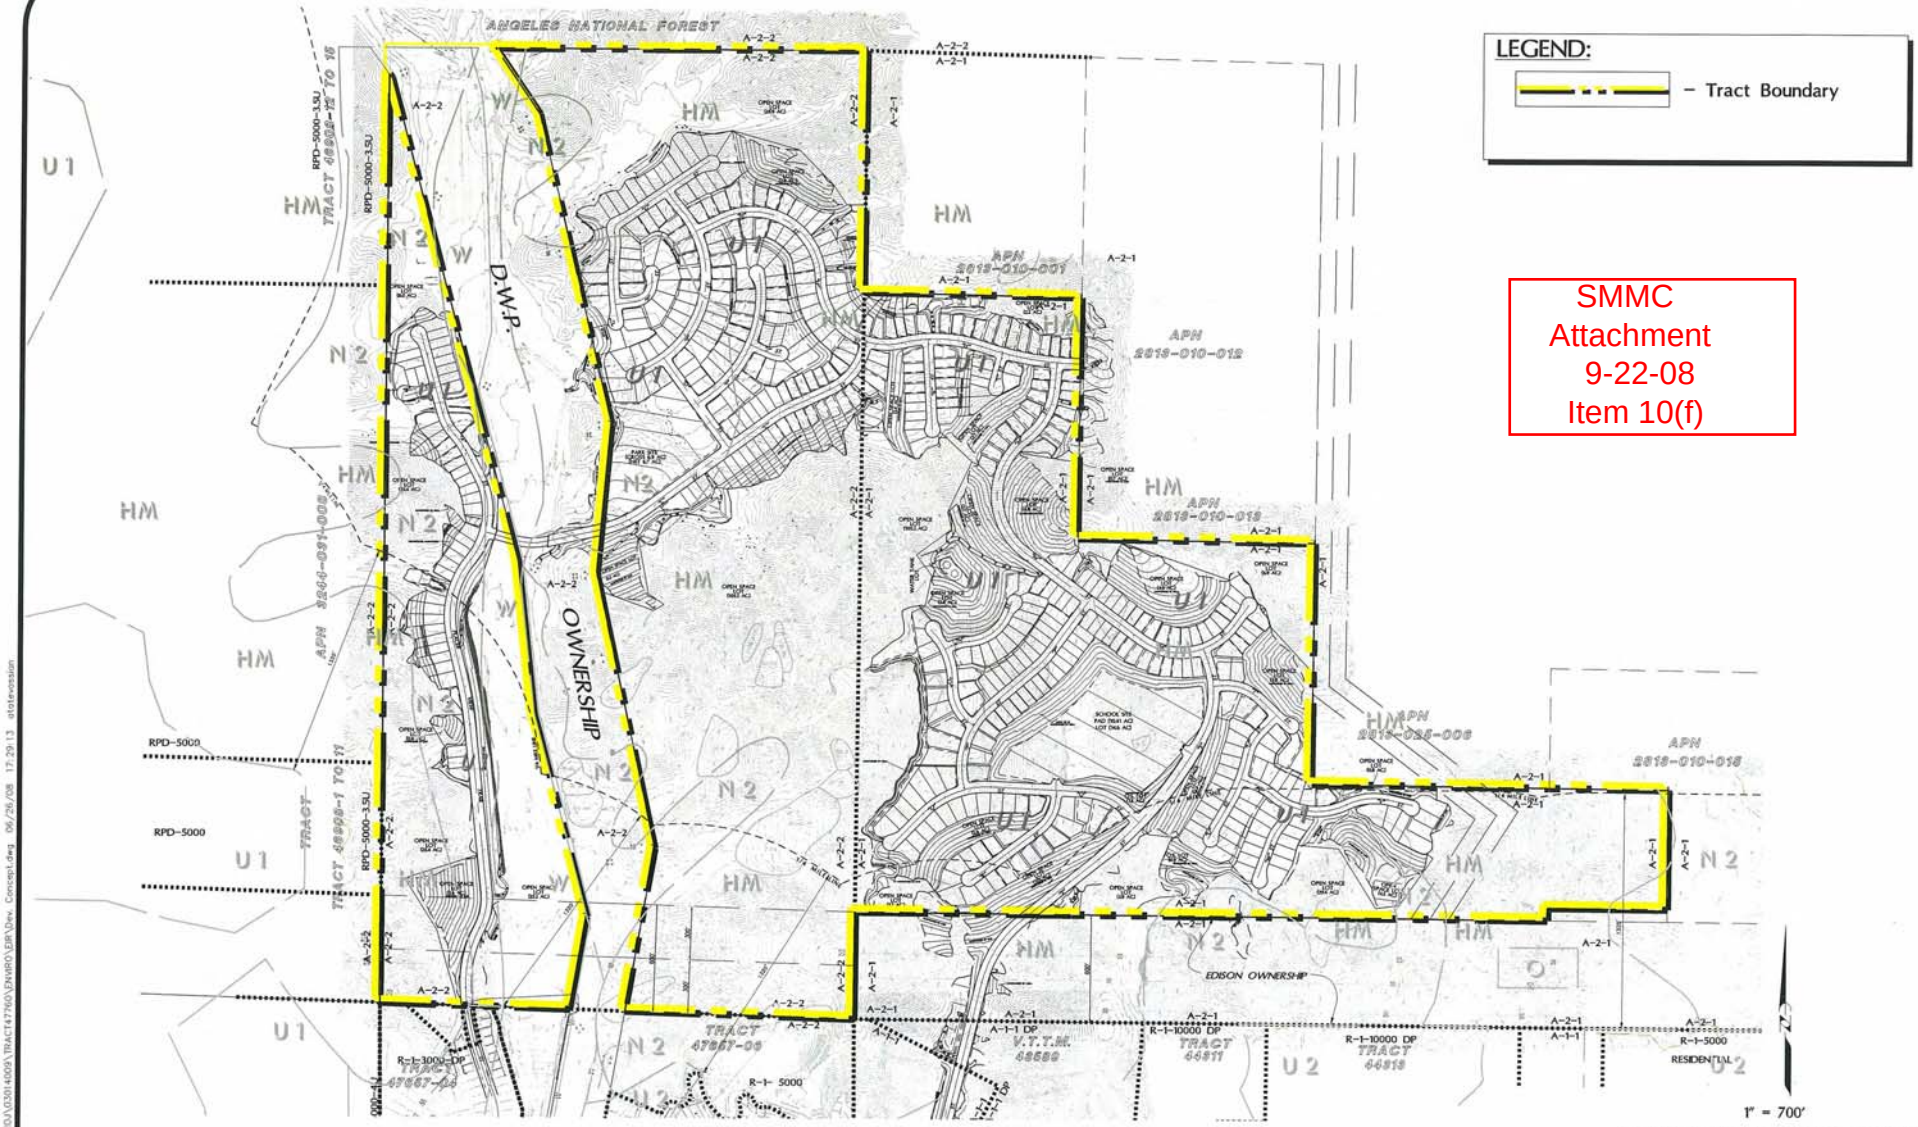

SMMC
Attachment
9-22-08
Item 10(f)

DEVELOPMENT CONCEPT

Source: Land Design Consultants, Inc.

VESTING TENTATIVE TRACT NO. 47760

LDC