Figure 3-1

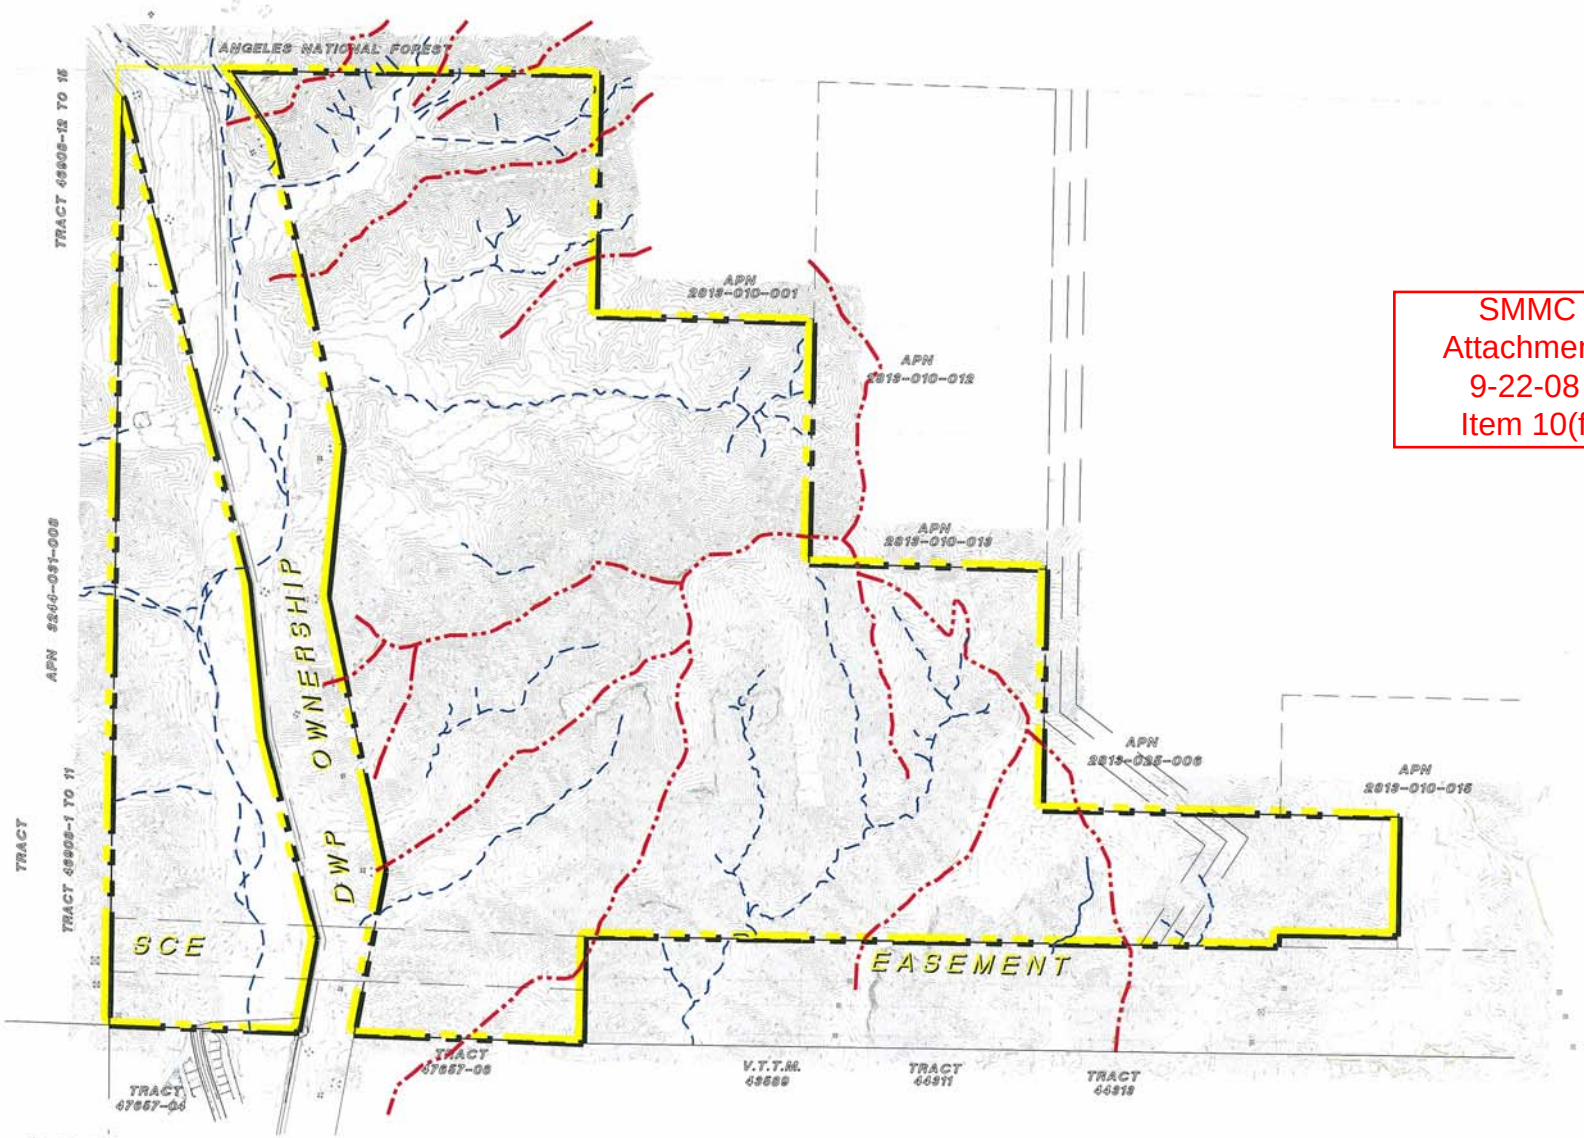

LEGEND:

DRAINAGE

RIDGELINE

SMMC
Attachment
9-22-08
Item 10(f)

Not To Scale

PROJECT SITE TOPOGRAPHY

SOURCE: Land Design Cousultants, Inc.

VESTING TENTATIVE TRACT NO. 47760

LDC