Figure 2–5

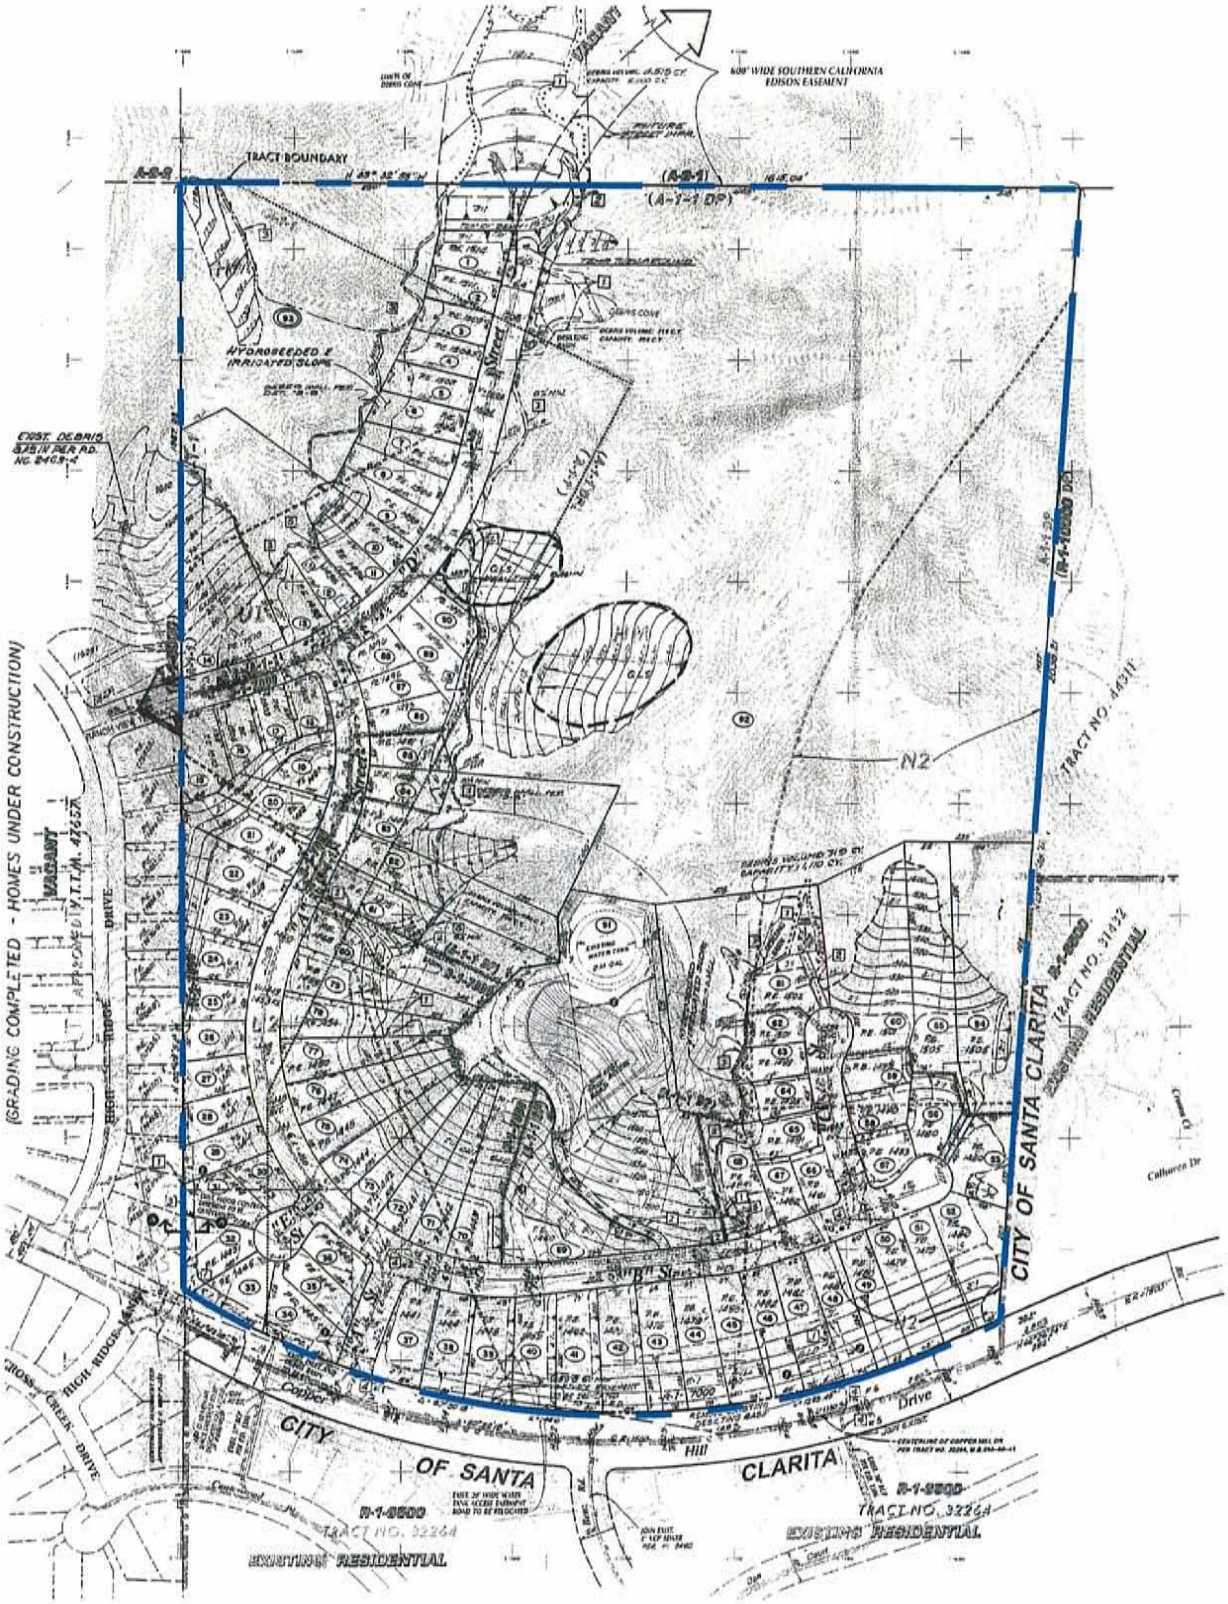

SMMC
Attachment
9-22-08
Item 10(g)

PREVIOUS PROJECT DEVELOPMENT CONCEPT

SOURCE: Land Design Cousultants, Inc.

VESTING TENTATIVE TRACT NO. 43589

LDC

J:\PROJ\03014009\TRACT43589\ENVIRO\EIR\PrevProjDevConcept.dwg 07/28/08 09:30:08 smcallaster