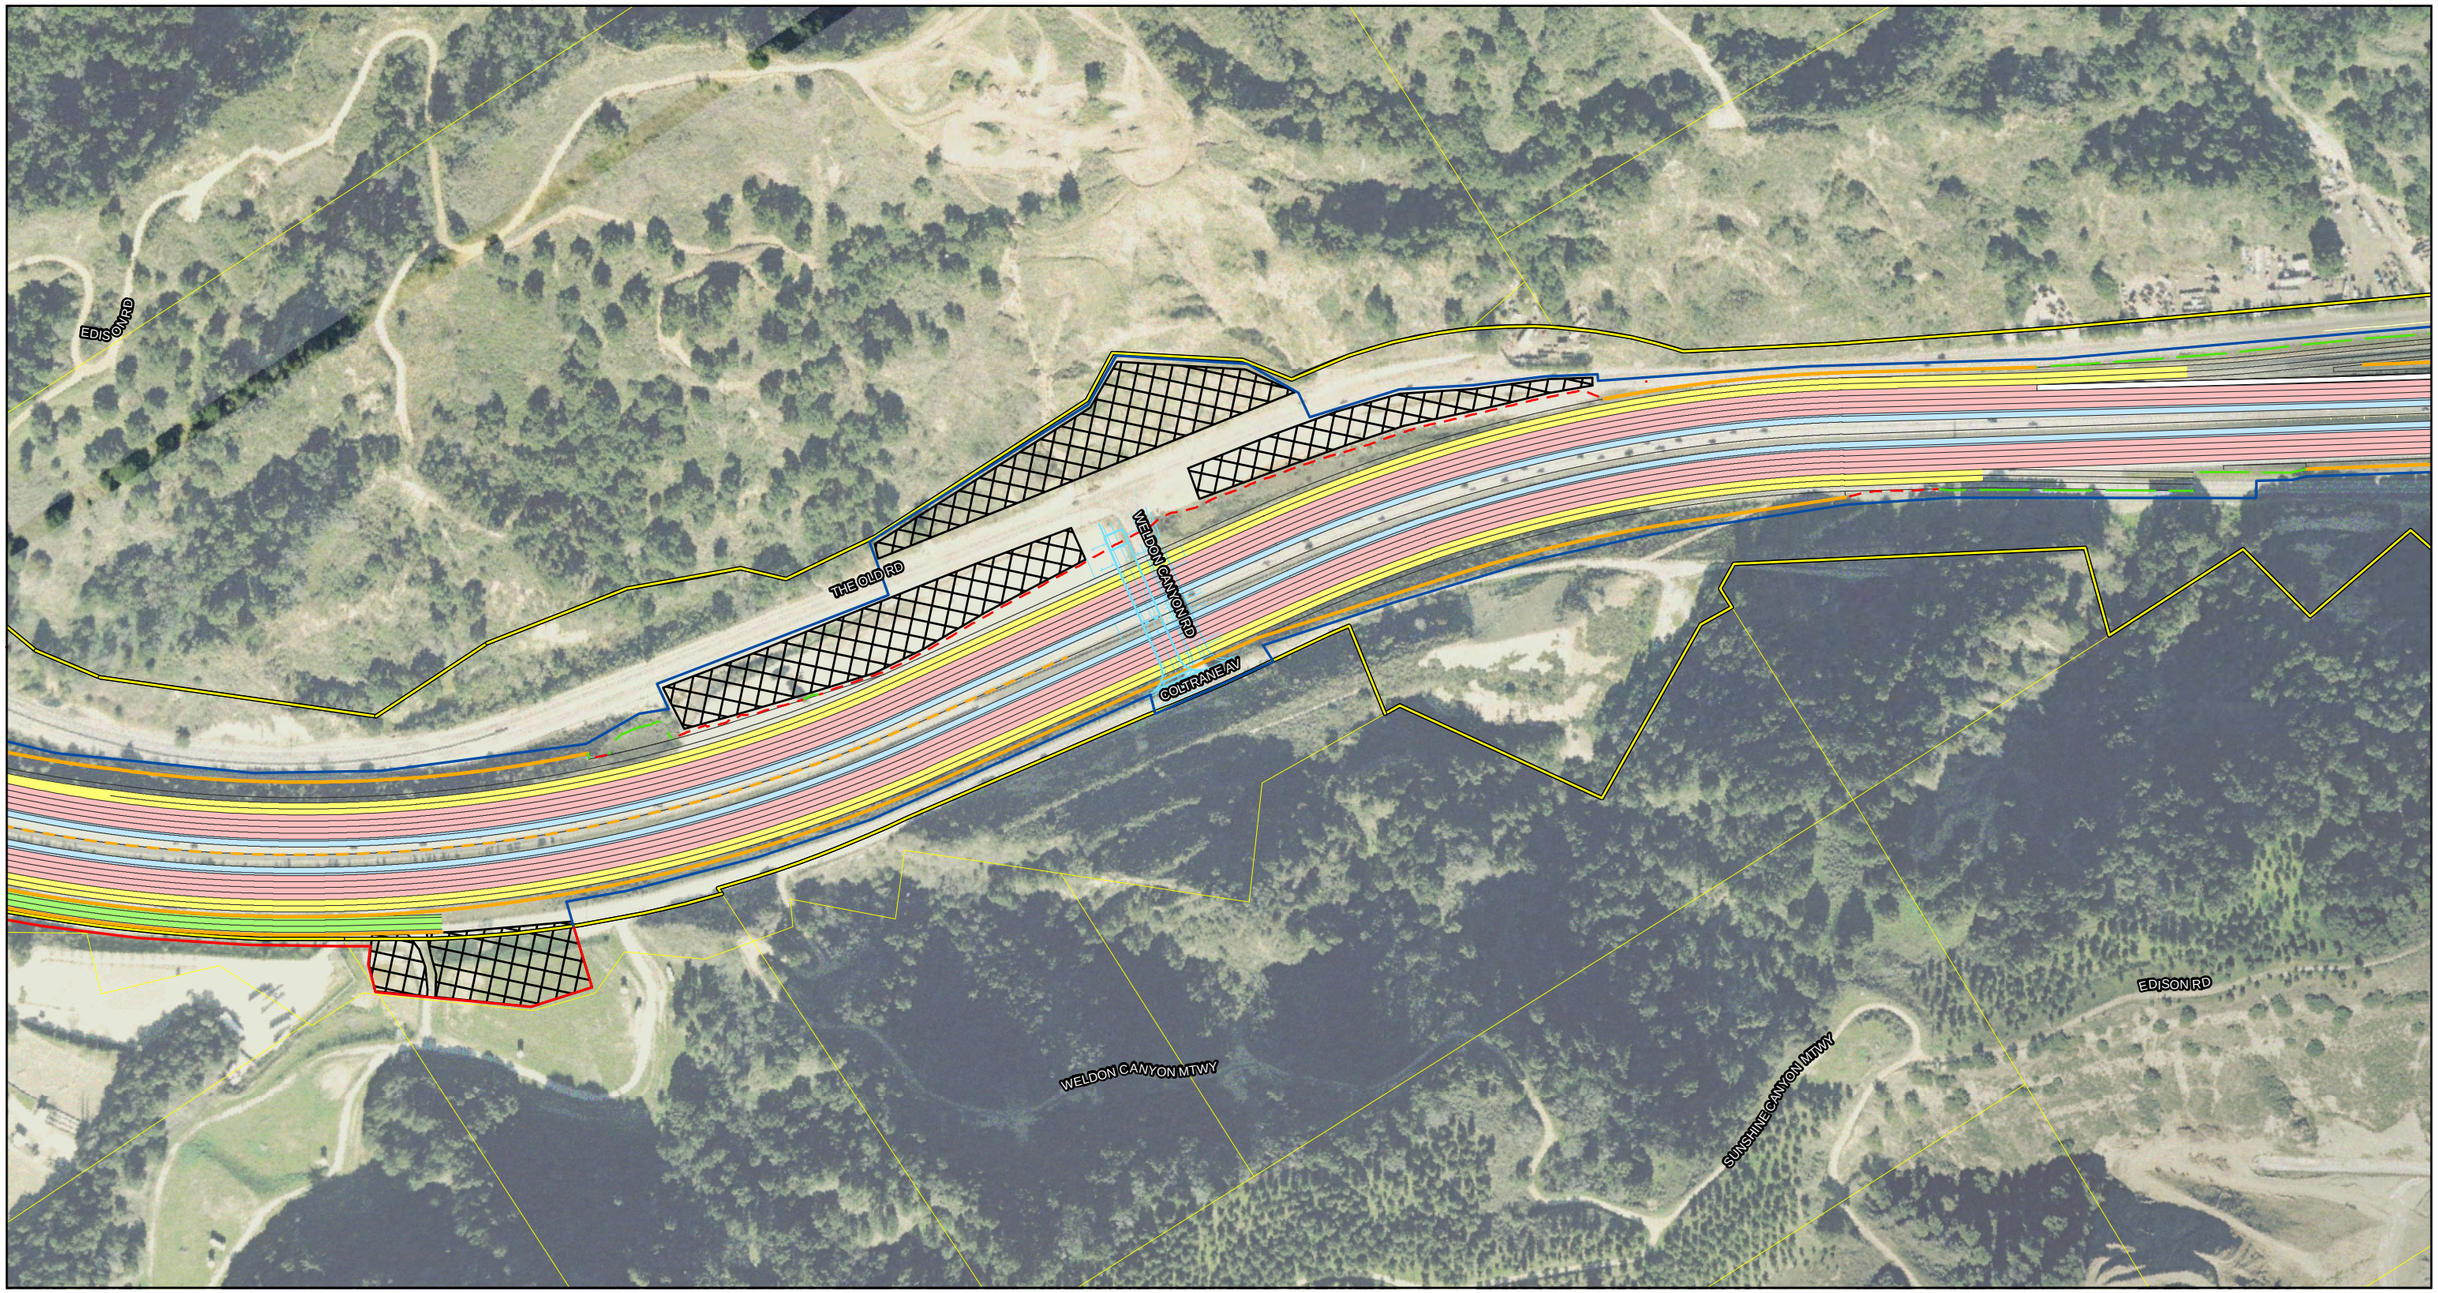

Potential Water Treatment Basin
Potential Construction Staging Area
Proposed Alignment
Existing Right-of-Way
Proposed Right-of-Way
Parcel Boundary
Disturbance Line
Temporary Construction Easement (TCE)
Structure to be Widened or Replaced
Toe of Fill
Top of Cut
Proposed Retaining Wall
Existing Retaining Wall
Proposed Drainage Improvements
Improvements by Others
Existing Length of AUX Lane/ Extend Ramp
HOV Lanes
MFL Lanes
Proposed AUX Lanes
Truck Lanes
Unimproved Lanes/No Improvements
Frontage Road Improvements

0 150 300 Feet

SOURCE: Psomas (2008).

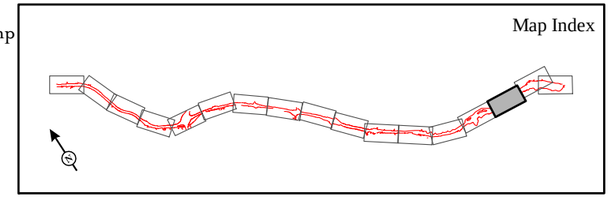

FIGURE 1.5
Sheet 3 of 17

I-5 HOV/Truck Lanes Project
Alternative 3 - Project Features
07-LA-5 PM R45.4/R59.0
EA 2332E0

I:\SIB0601\GIS\Project_Features_Alt3_Fig1-5.mxd (12/11/2008)

Weldon Overpass Area