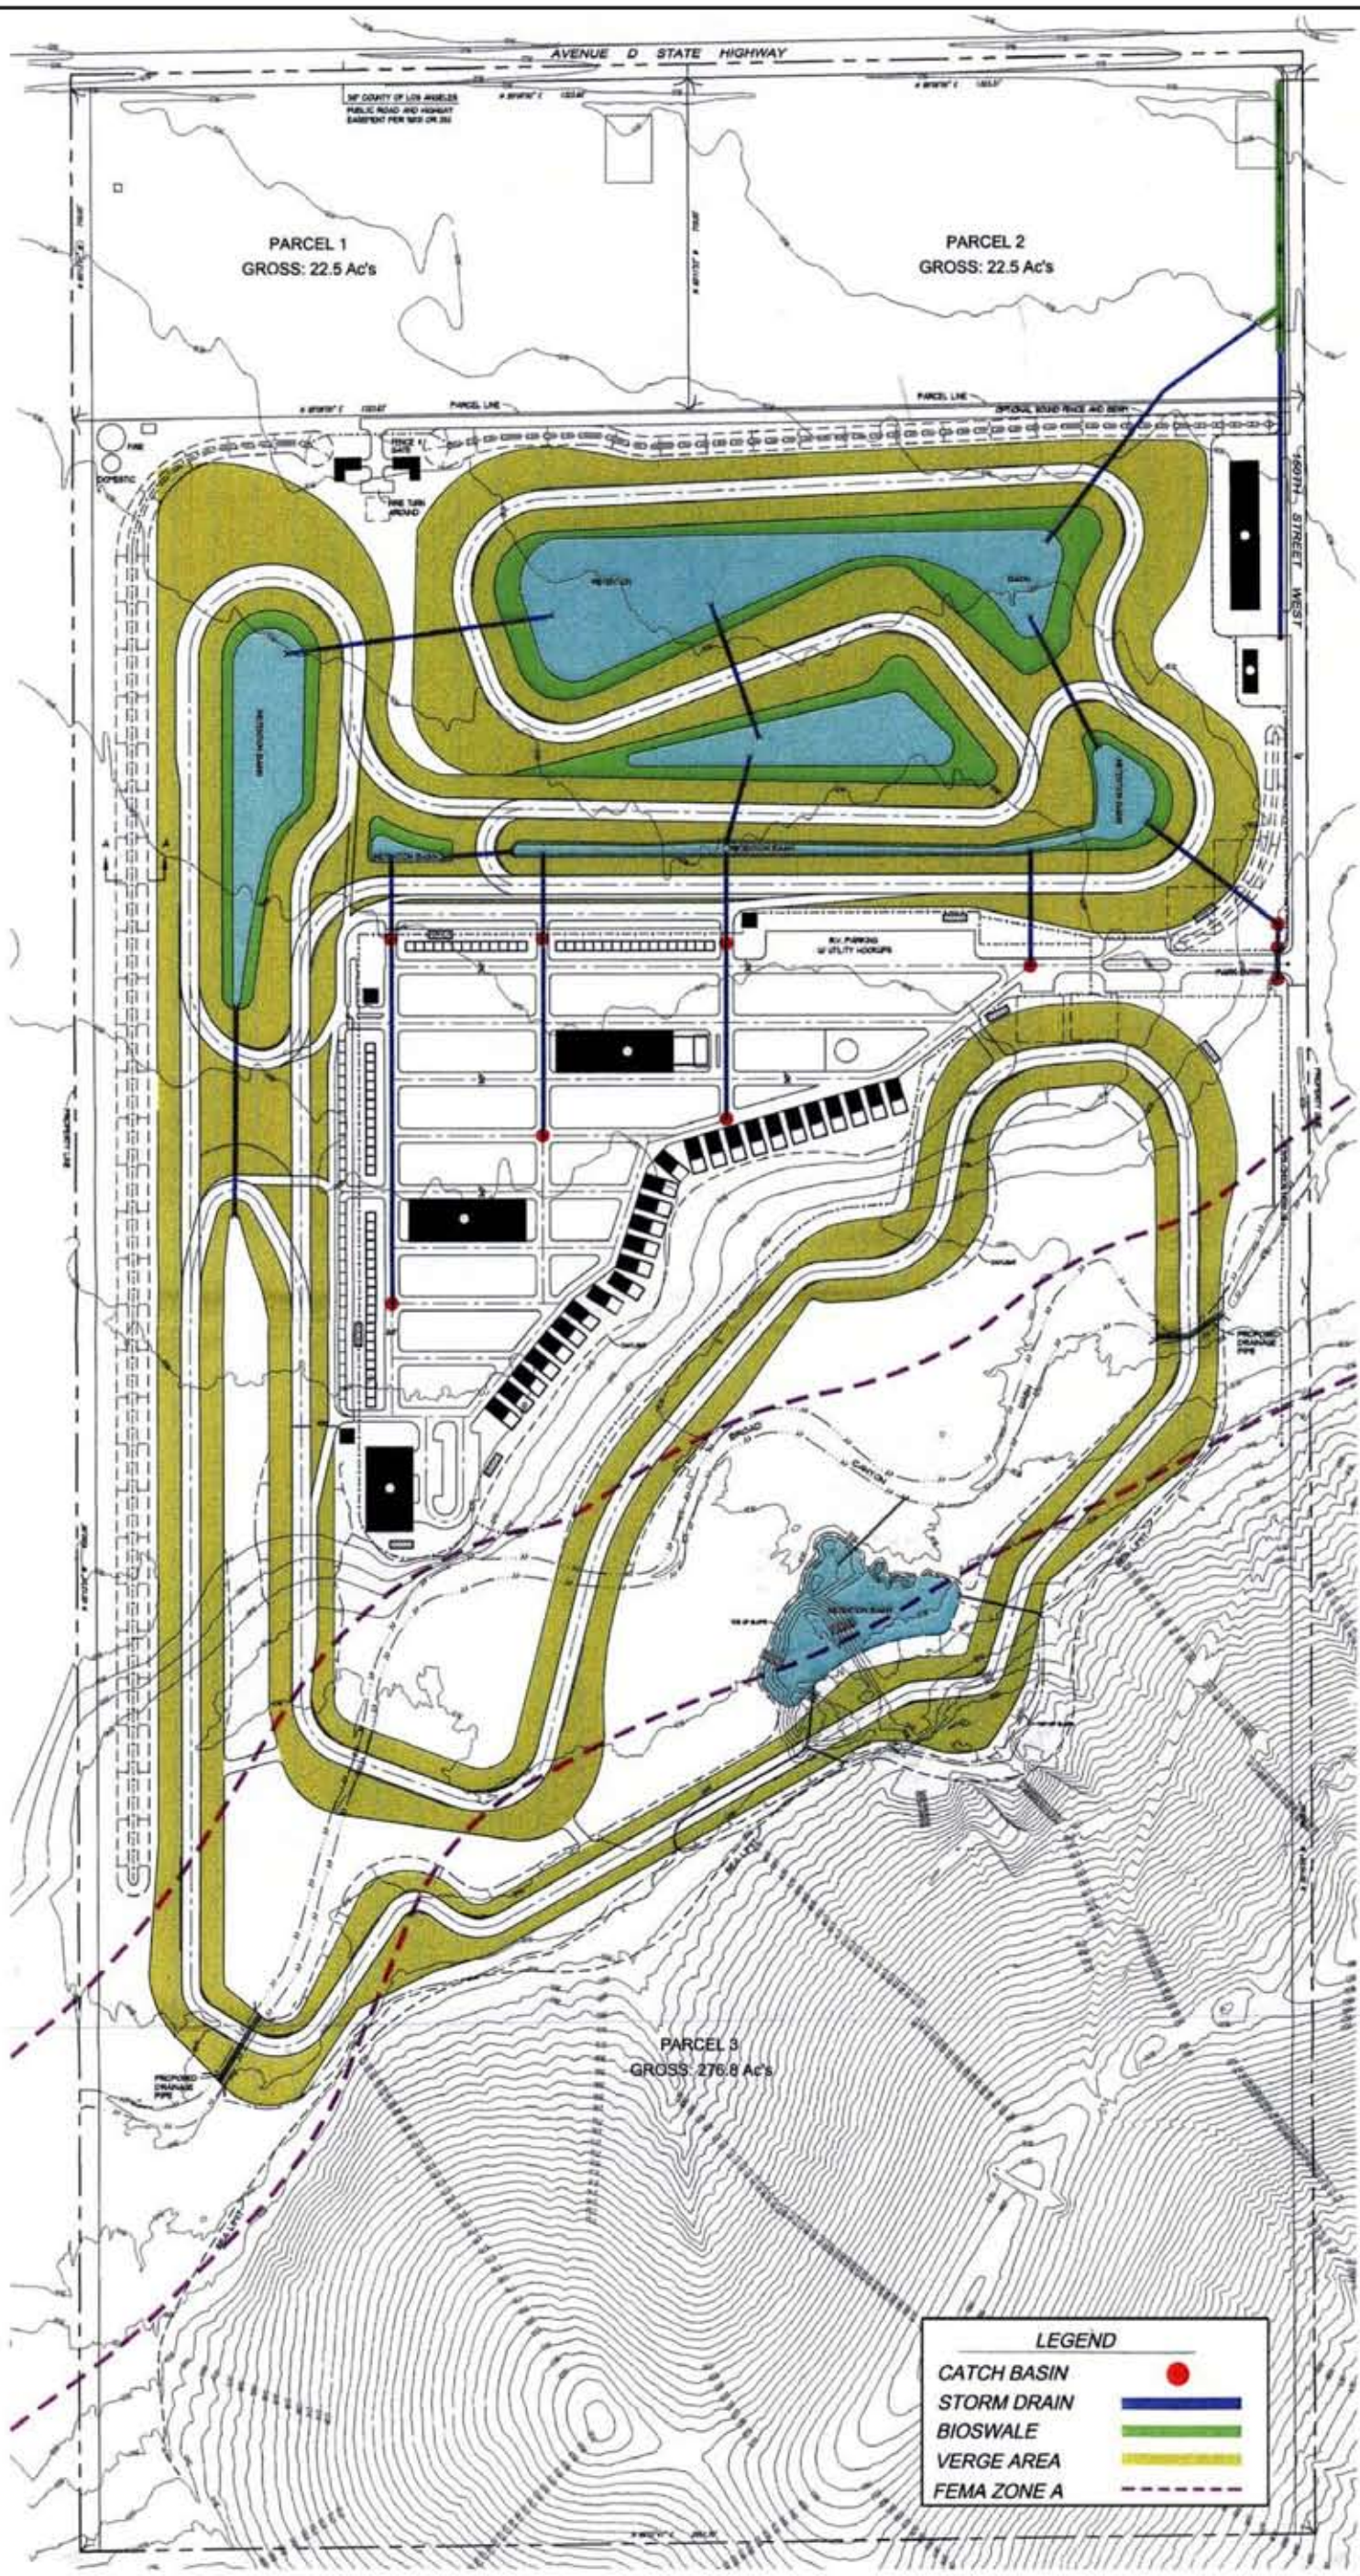

DMCA
Item IX
7/17/09

400 200 0 400

APPROXIMATE SCALE IN FEET

SOURCE: HMK Engineering, Inc. – June 2005

FIGURE 5.2-1

Drainage Plan

612-01•04/06

FAIRMONT BUTTE MOTORSPORTS PARK