Agenda Item 14
SMMC
1/25/11

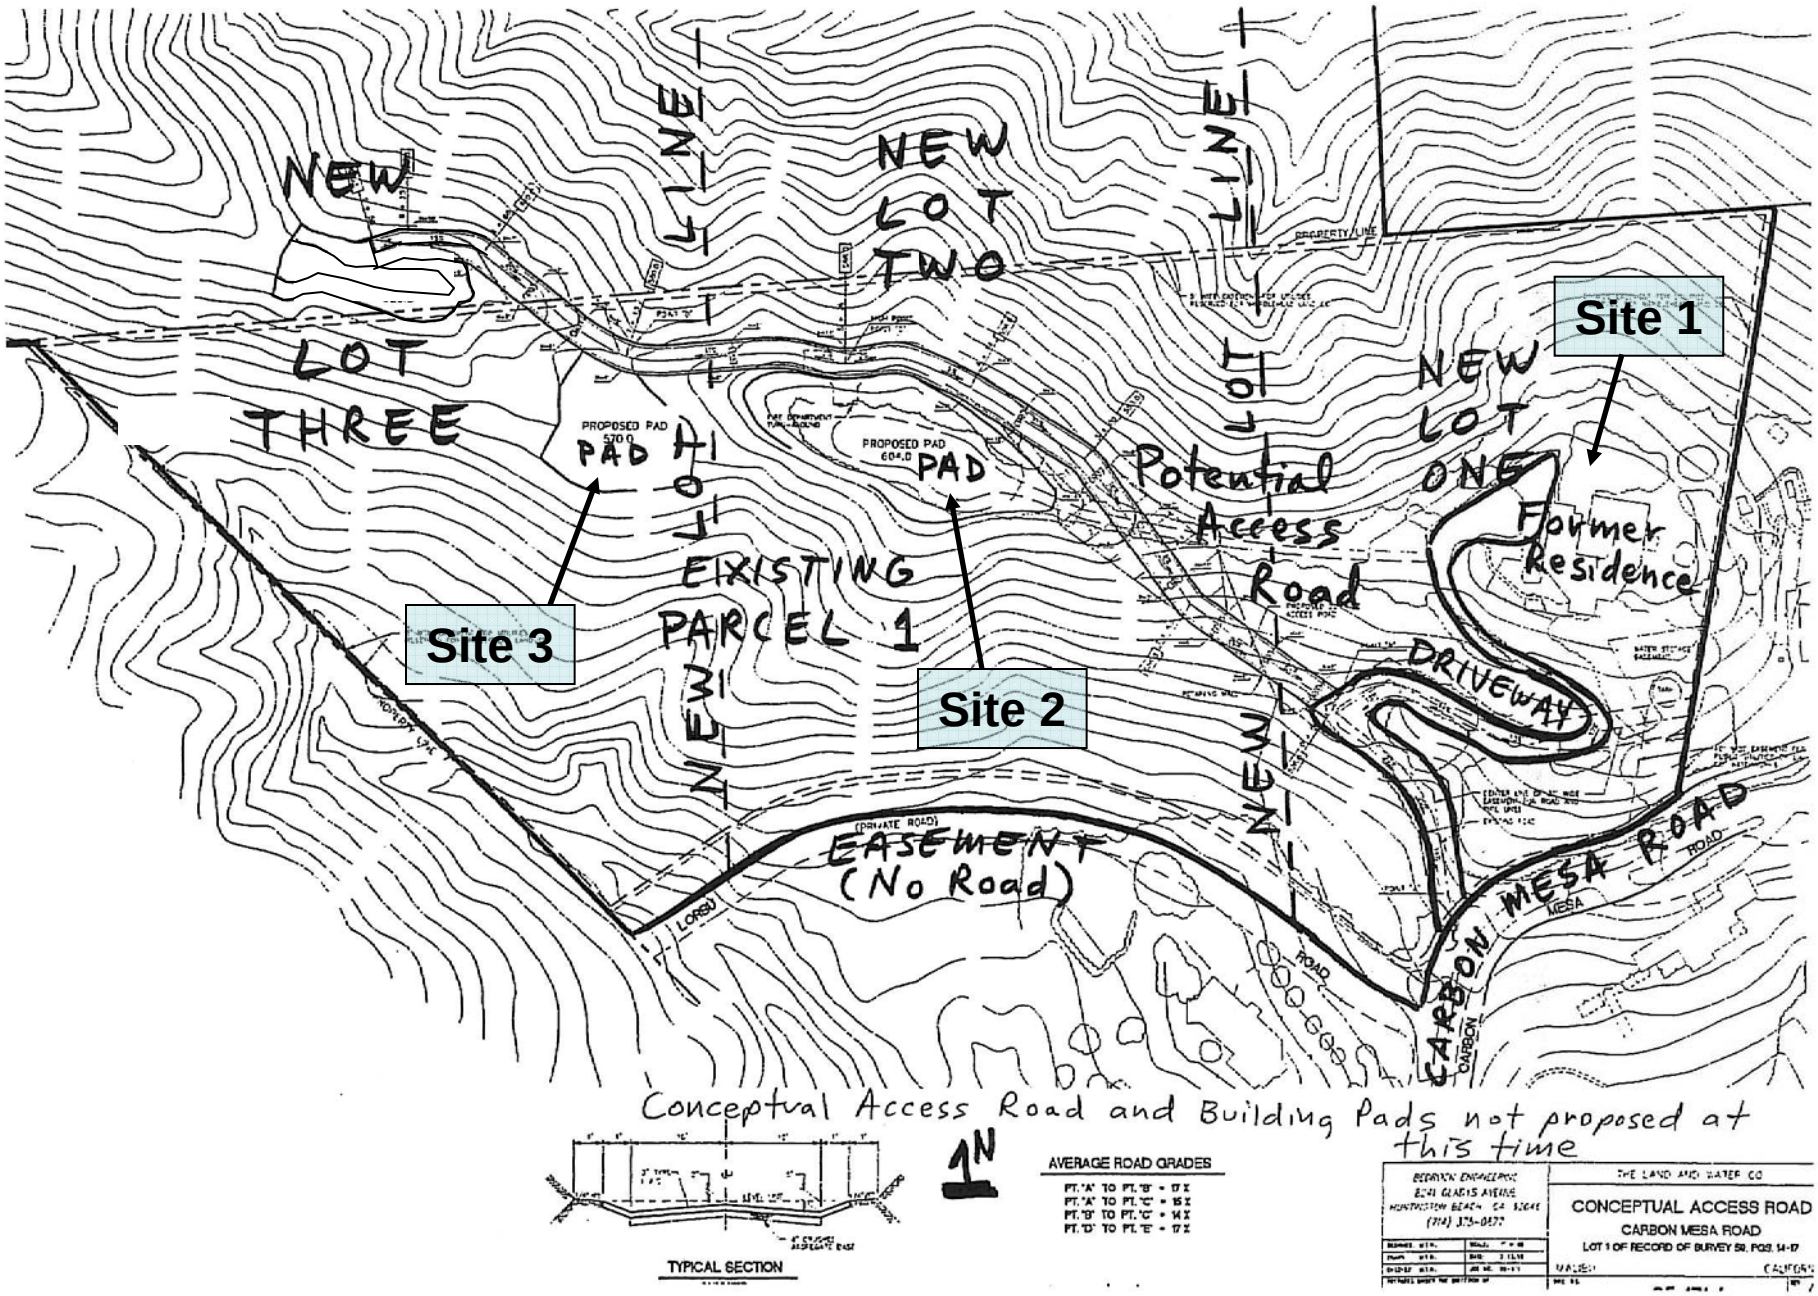

Conceptual Access Road and Building Pads not proposed at this time

TYPICAL SECTION

1N

AVERAGE ROAD GRADES

PT. 'A' TO PT. 'B' = 17%
PT. 'A' TO PT. 'C' = 15%
PT. 'B' TO PT. 'C' = 14%
PT. 'D' TO PT. 'E' = 17%

BERRYMAN ENGINEERING
8241 GLADIS AVENUE
HUNTINGTON BEACH CA 92646
(714) 375-0577

THE LAND AND WATER CO

CONCEPTUAL ACCESS ROAD
CARBON MESA ROAD
LOT 1 OF RECORD OF SURVEY 59, PGS. 14-17

MALIBU CALIFORNIA