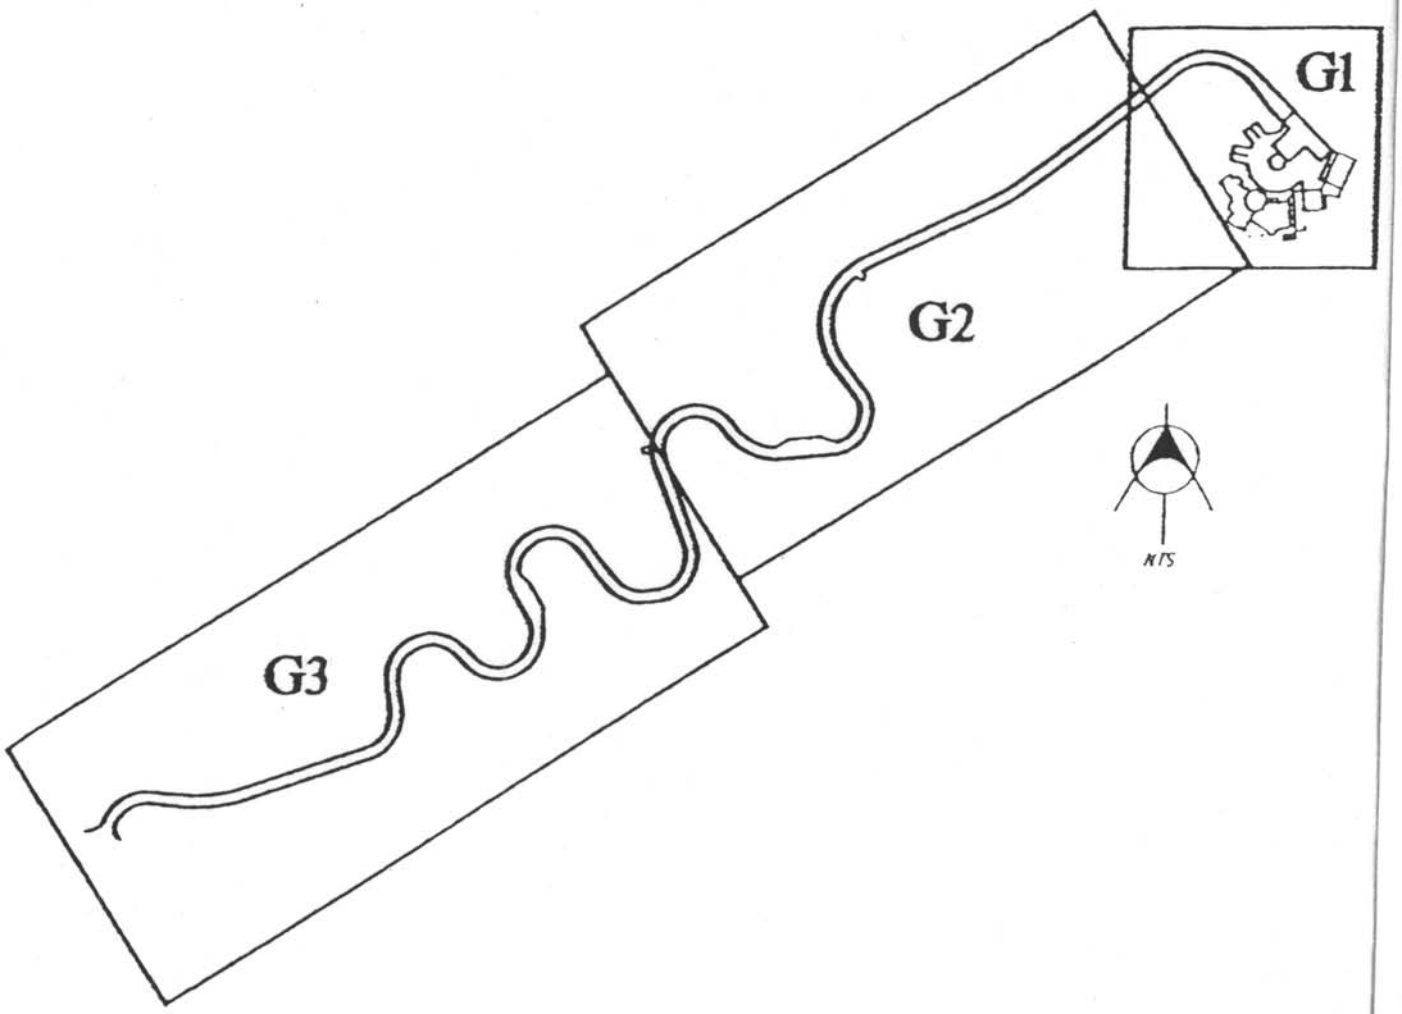

SMMC
Attachment
April 30, 2007
Item 11(b)

G1

SCALE

0' 10' 20' 40' 60'

40 ft.

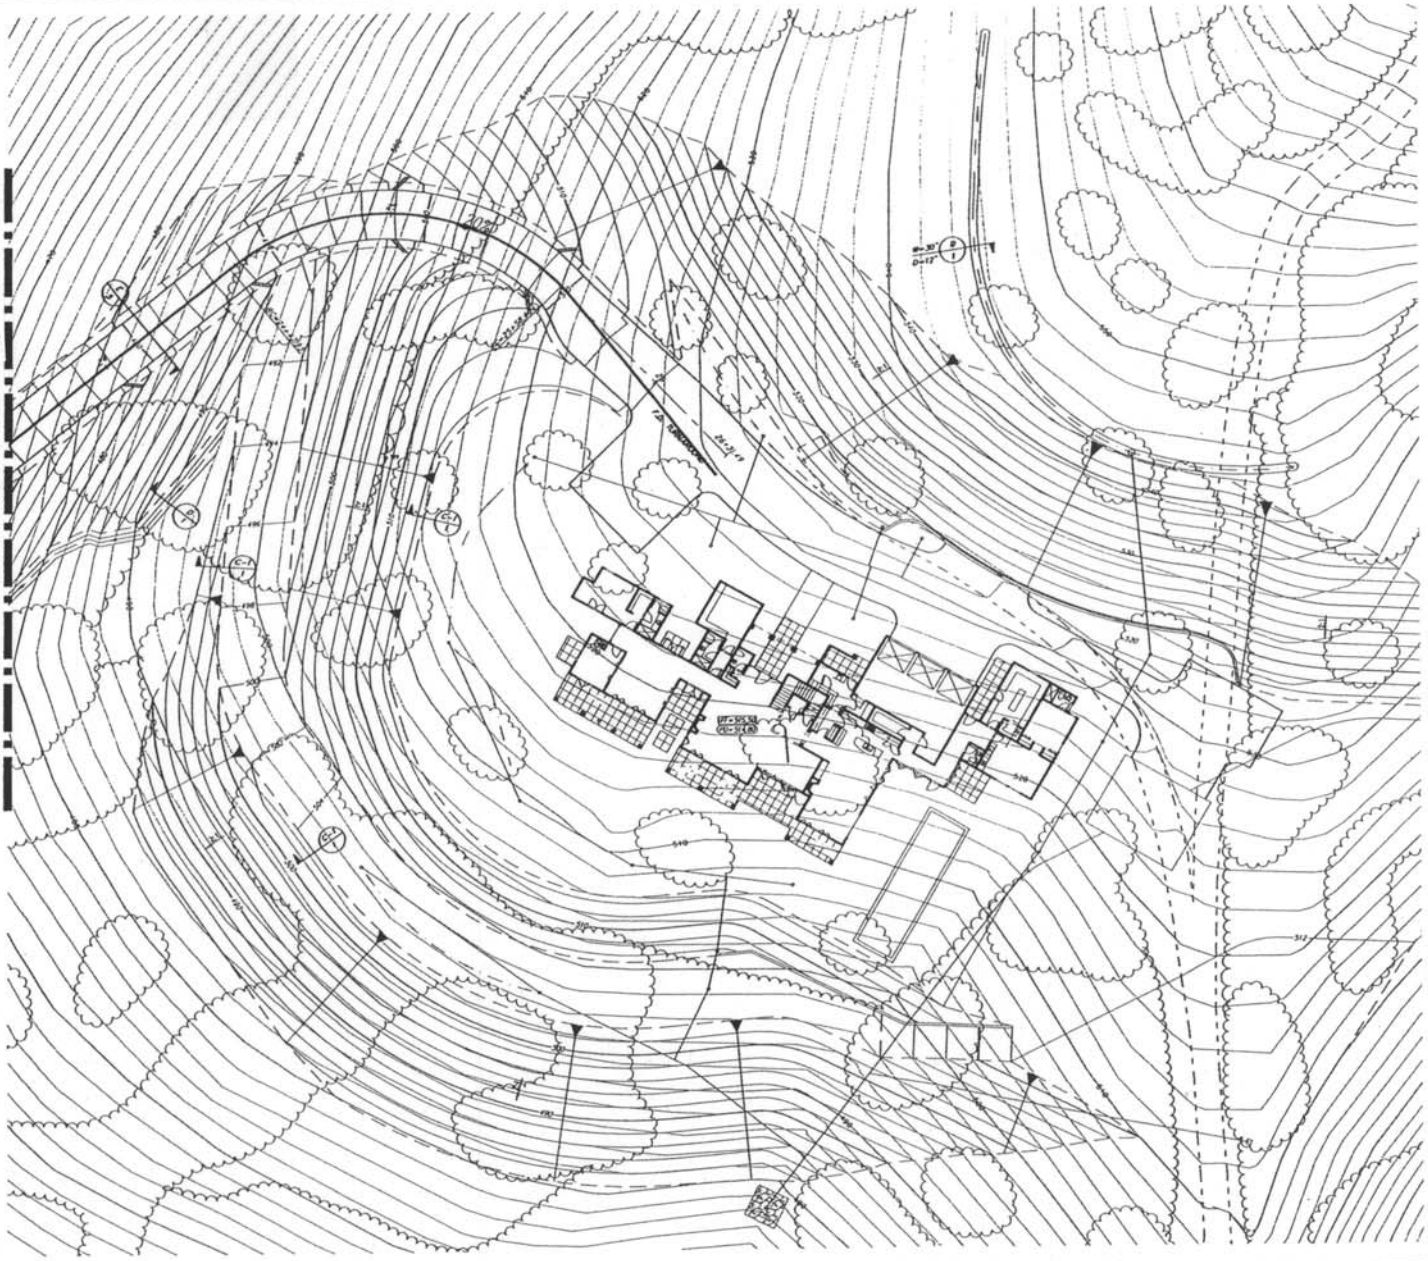

REVISION	DESCRIPTION	R.C.E.	APP.	DATE

PREPARED BY: RAMSEYER AND ASSOCIATES, INC.
CIVIL ENGINEERS LAND PLANNERS SURVEYORS
1881 KNOLL DRIVE, VENTURA, CA. 93003
PHONE (805) 654-1088 FAX (805) 654-8013

PRELIMINARY

ENGINEER R.C.E. DATE W.O. 14852.0

APPROVED: COUNTY OF VENTURA

FOR: MANAGER, DEVELOPMENT SERVICES DATE

COUNTY OF VENTURA
PUBLIC WORKS AGENCY
DEVELOPMENT SERVICES

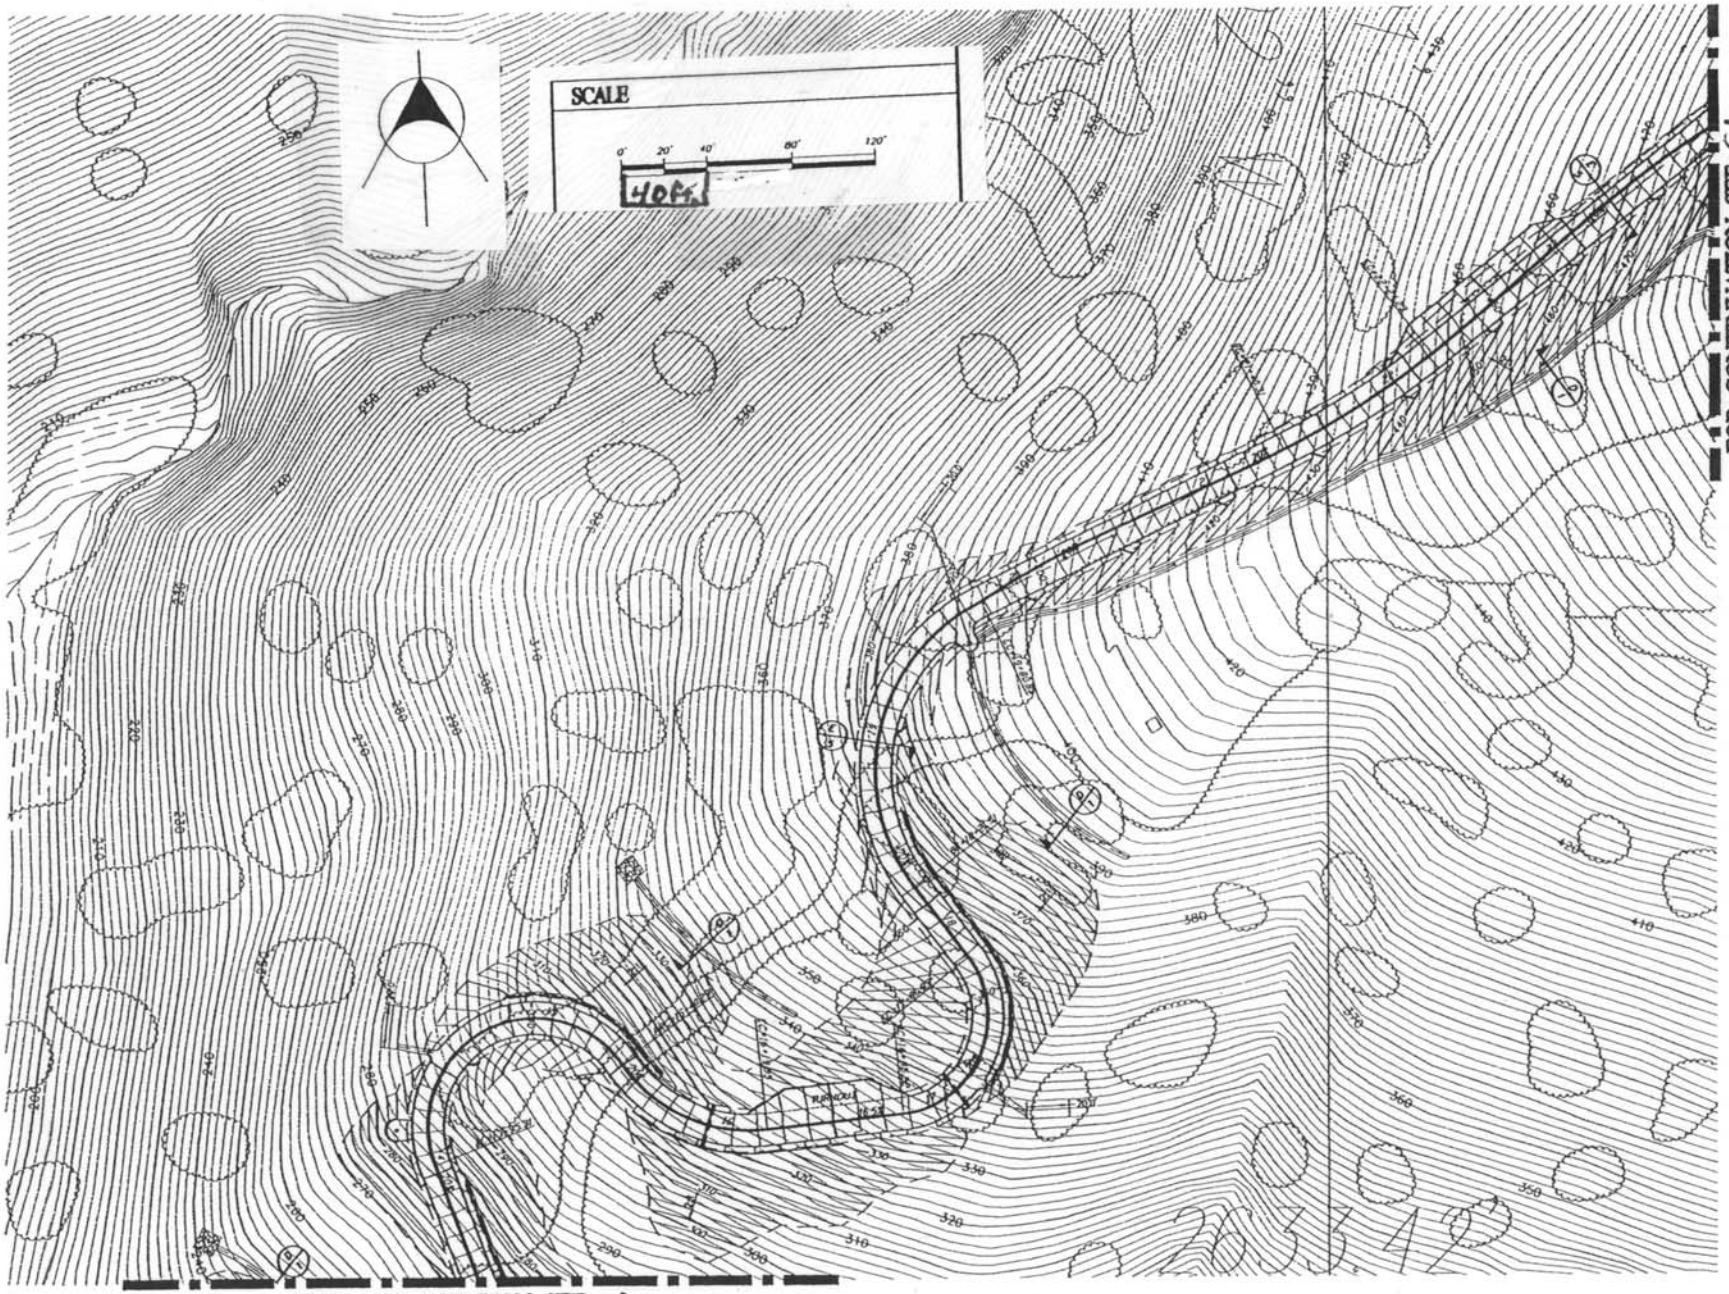
SCALE
0' 20' 40' 80' 120'
40ft.
FOR CONTINUATION SEE G1
FOR CONTINUATION SEE G3

G2

G3

SCALE

0' 20' 40' 80' 120'

40 ft.

FOR CONTINUATION SEE G2

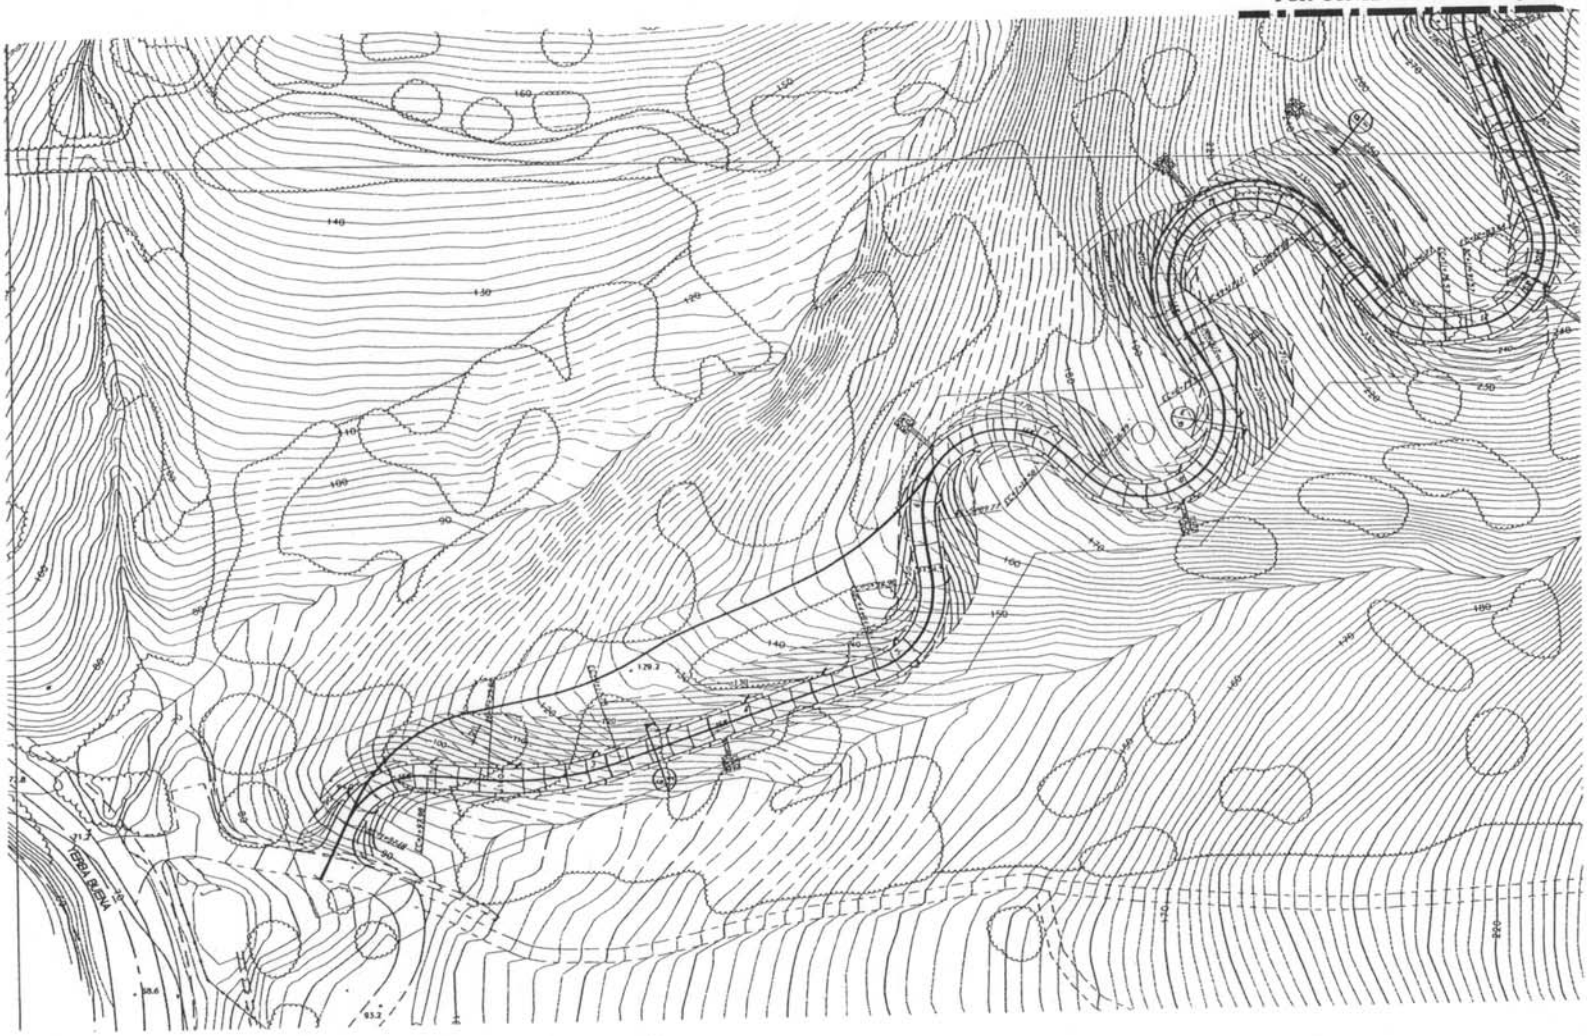

REVISION	DESCRIPTION	R.C.E.	APP.	DATE

PREPARED BY: RAMSEYER AND ASSOCIATES, INC.
CIVIL ENGINEERS LAND PLANNERS SURVEYORS
1681 KNOLL DRIVE, VENTURA, CA. 93003
PHONE (805) 654-1088 FAX (805) 654-8013

PRELIMINARY

ENGINEER R.C.E. DATE W.O. 1482.0

APPROVED: COUNTY OF VENTURA

FOR: MANAGER, DEVELOPMENT SERVICES DATE:

COUNTY OF VENTURA
PUBLIC WORKS AGENCY
DEVELOPMENT SERVICES

SPEC. NO.

PROJ. NO.

W.O. 1482.0