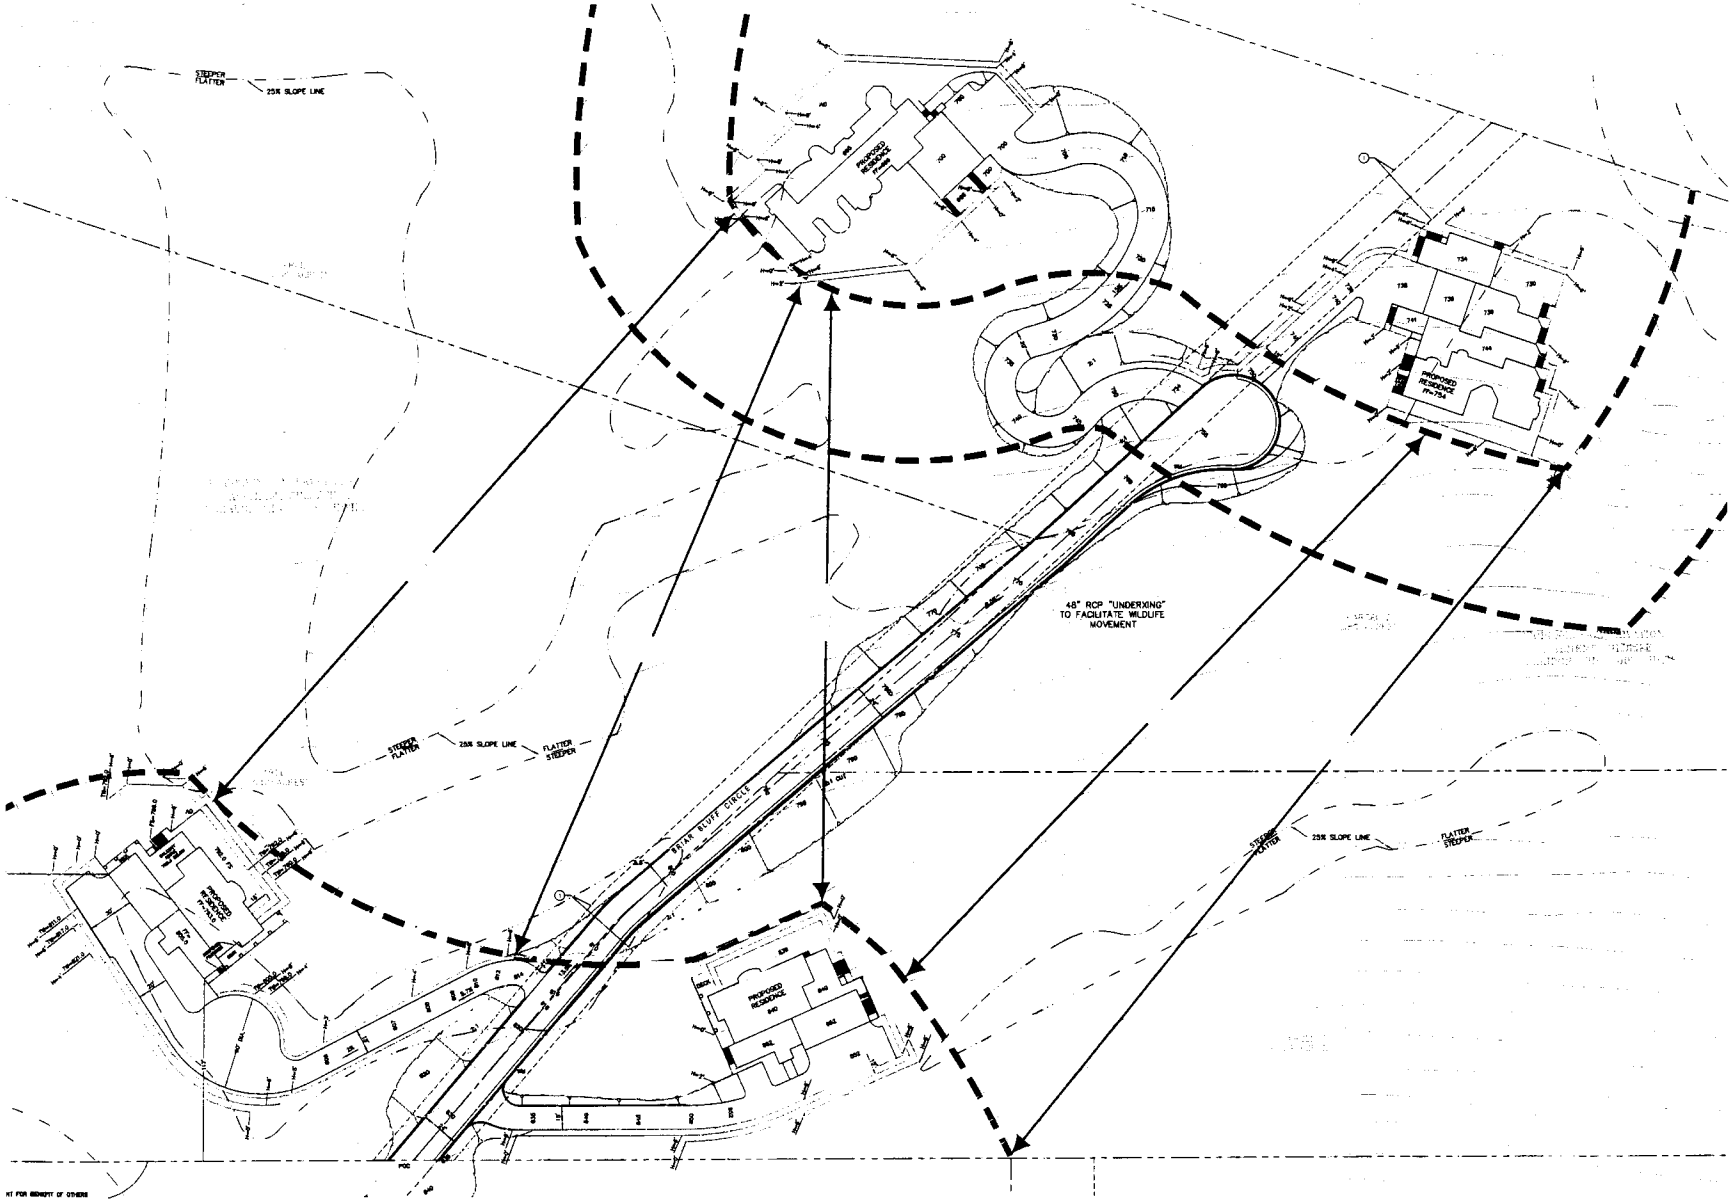

N

0 50 100 Feet

LEGEND

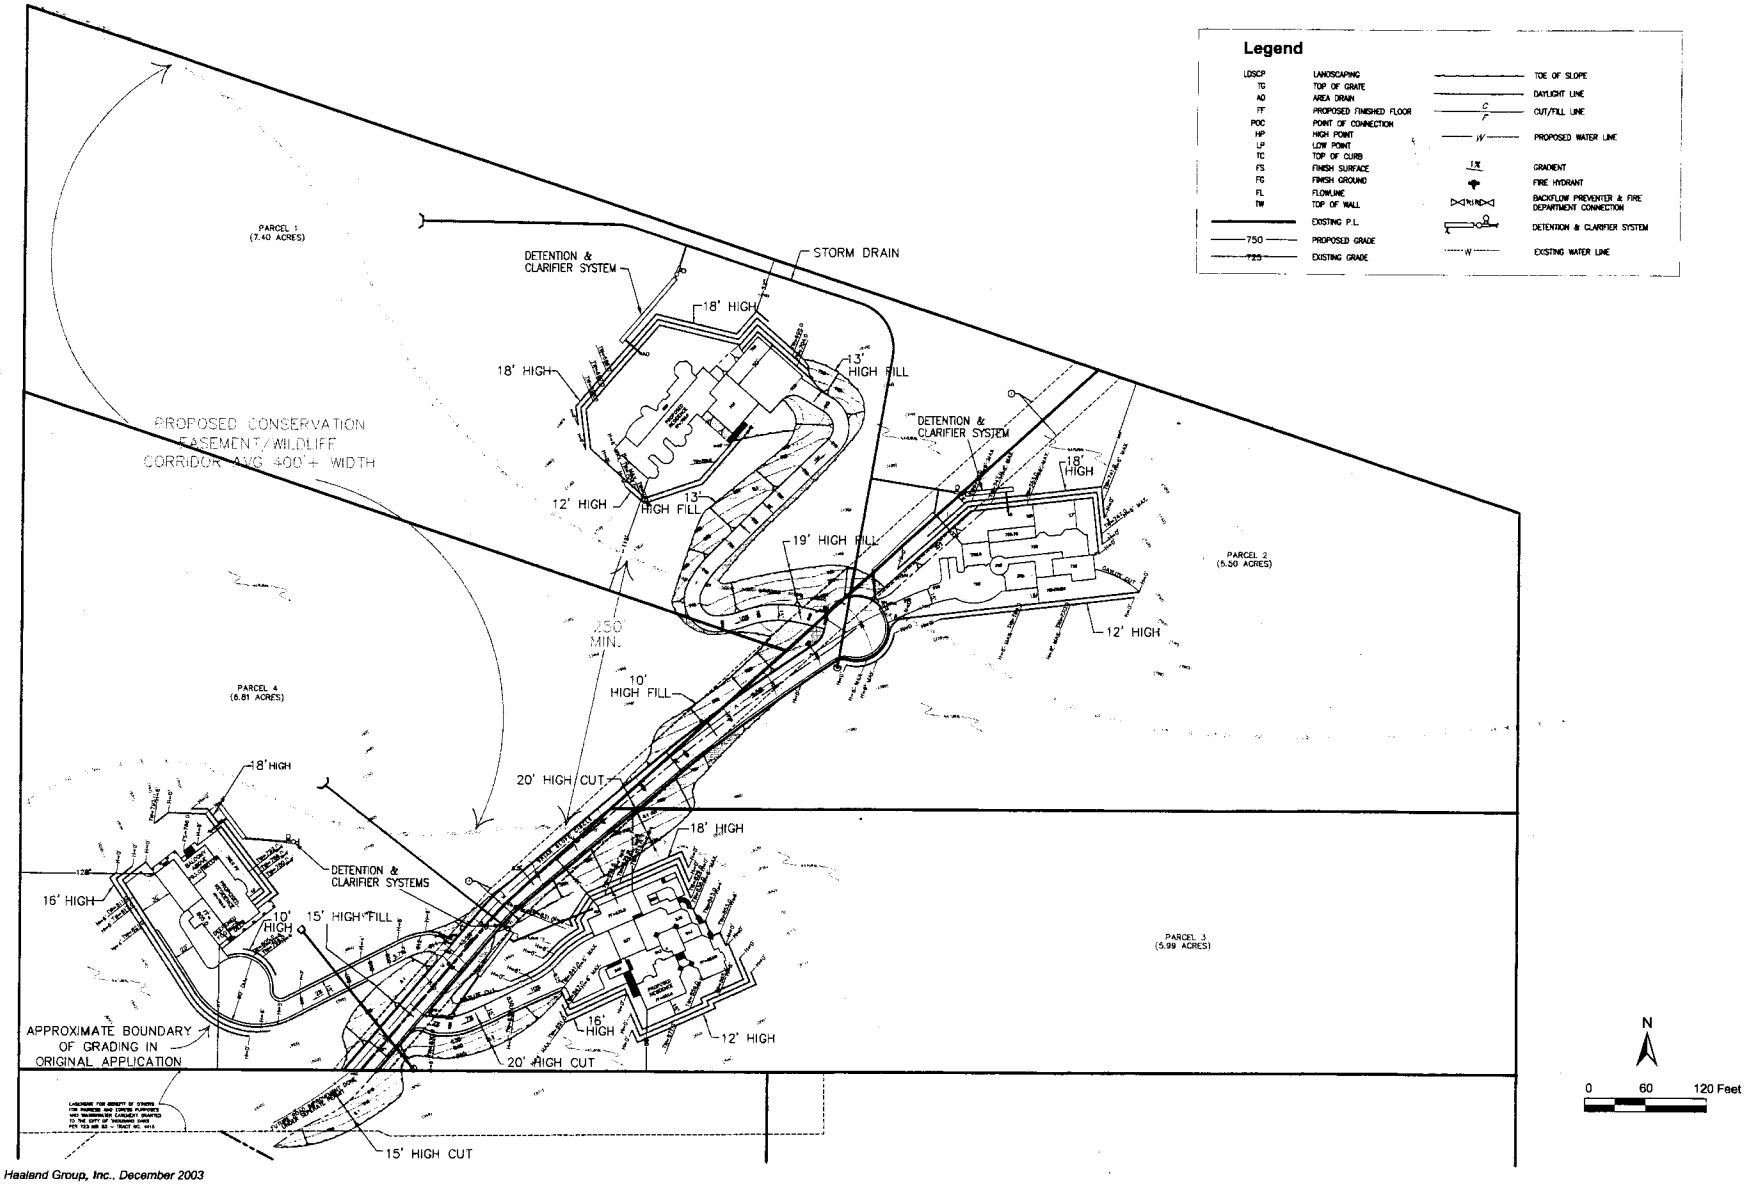

Source: Haaland Group, Inc., December 2003

Site Plan