SMMC
Item 11 Attachment
4-27-2009

# VISTA CANYON RANCH

## TENTATIVE MAP COMPOSITE

02/10/09

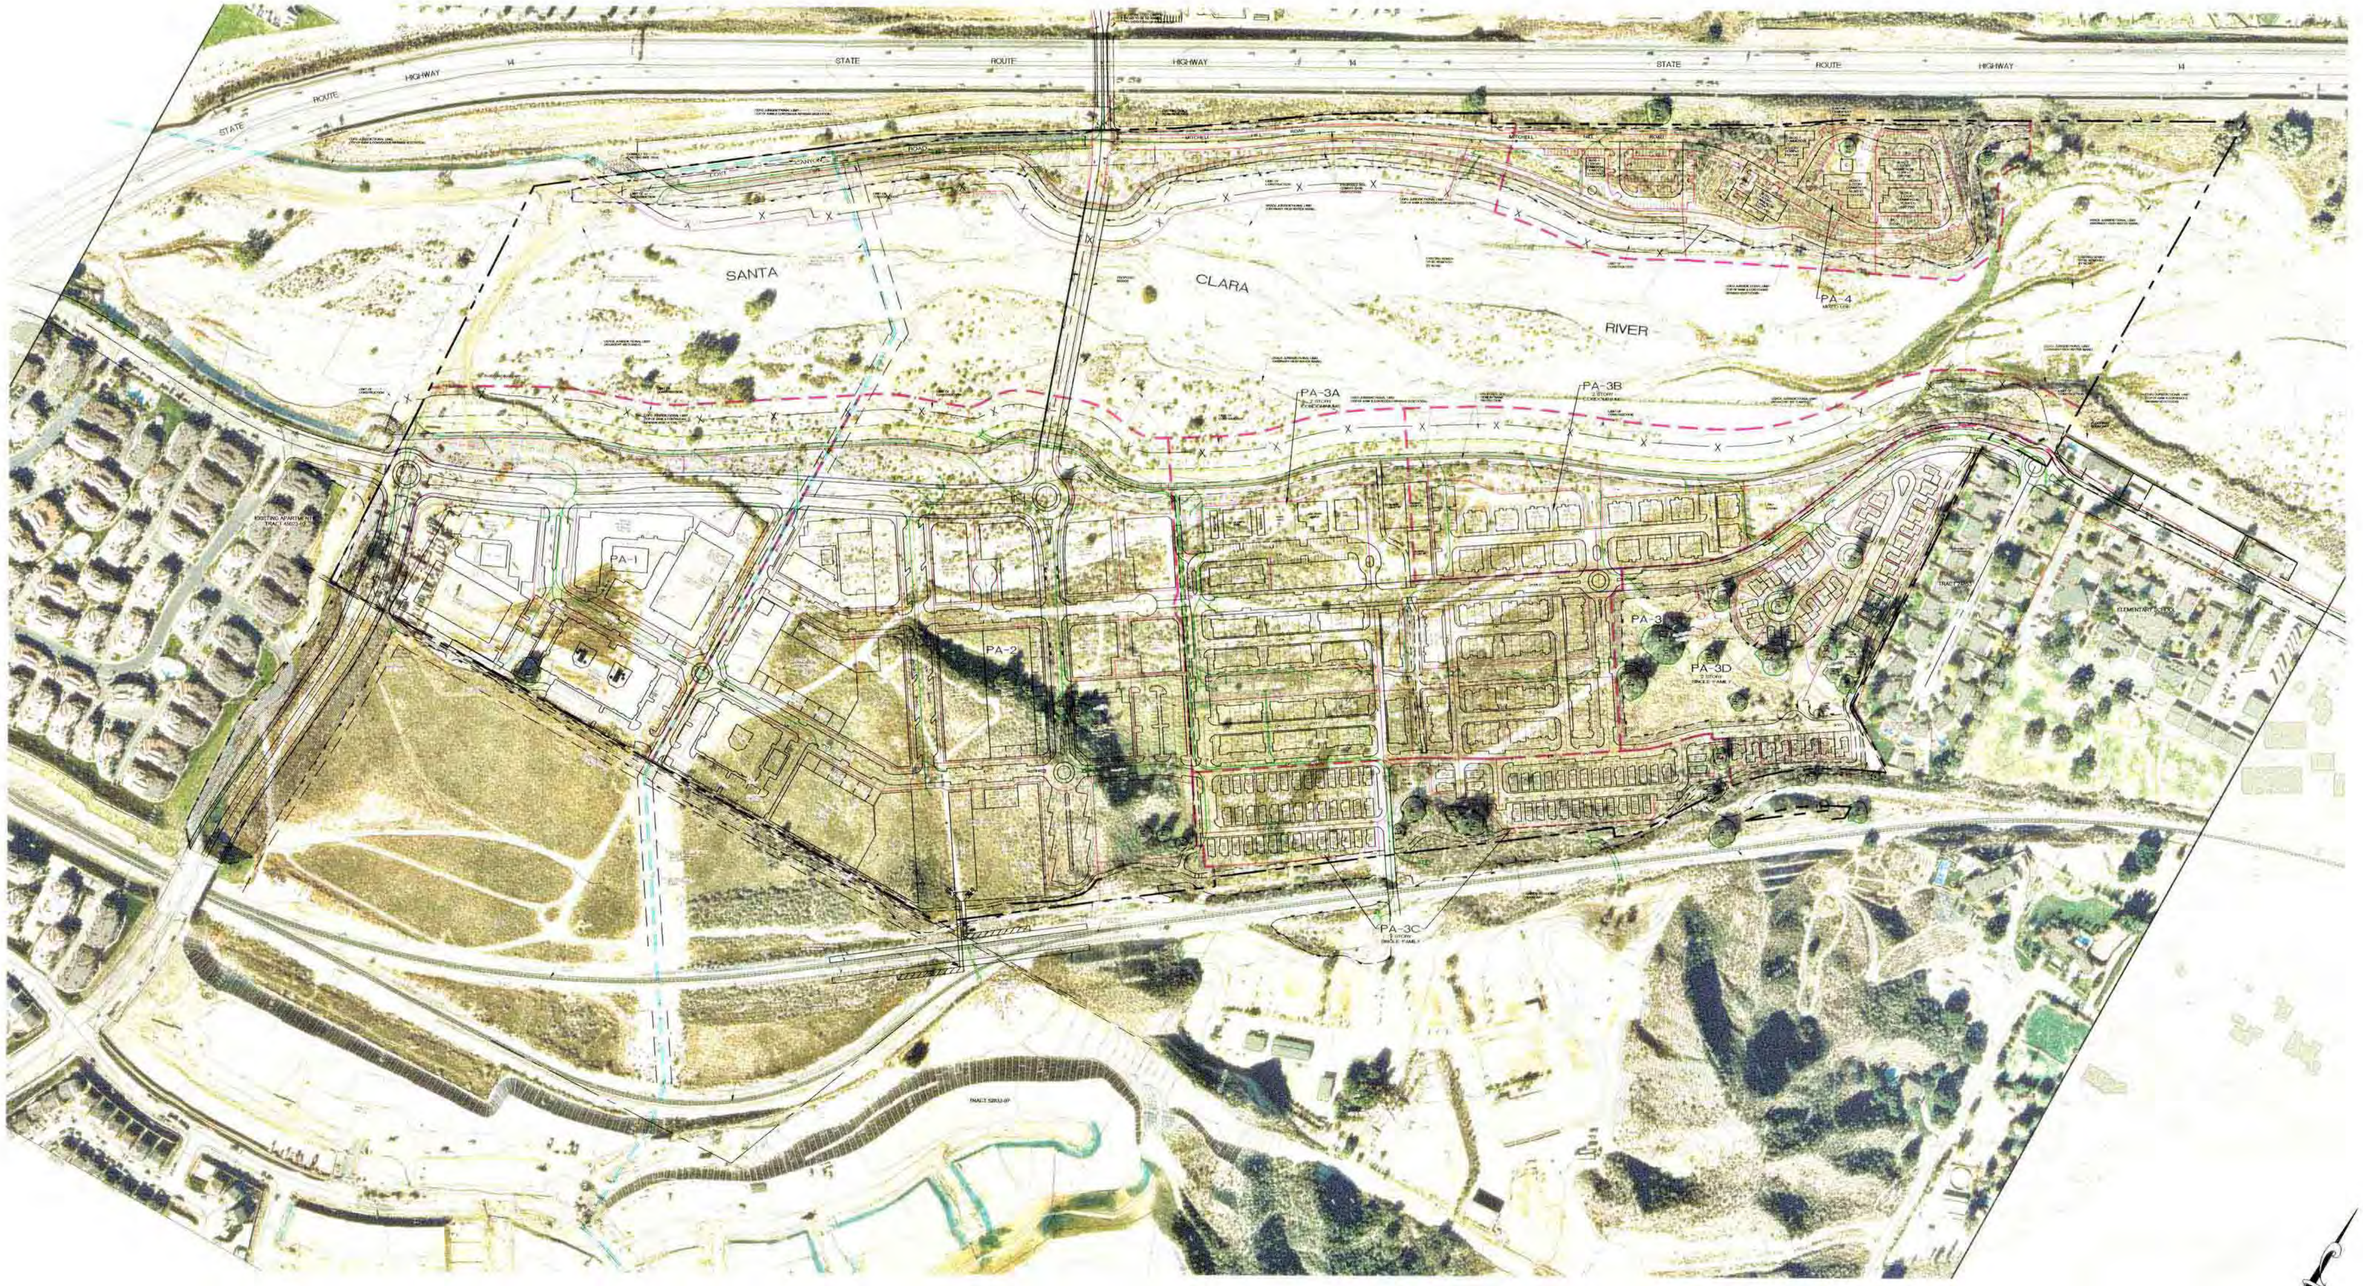


ALLIANCE
LAND PLANNING & ENGINEERING INC.
2248 FARADAY AVE.
CARLSBAD, CA 92008
TEL: (760) 431-9896
FAX: (760) 431-8802
CIVIL ENGINEERING • LAND PLANNING • HILLSIDE DESIGN • SURVEYING

PLAN PREPARED FOR:

VISTA CANYON RANCH, LLC
27451 Tourney Road, Suite 100
VALENCIA, CA 91355
Phone: 661-255-3275
Fax: 661-255-1137

SCALE: 1"=400'

I:/CAD/0560/EXHIBITS/0560-TENT-MAP-OVER-AERIAL-2005C.dwg