Ocean Hills: ESHA Disturbance Exhibit

SMMC
Attachment
April 30, 2007
Item 11(a)

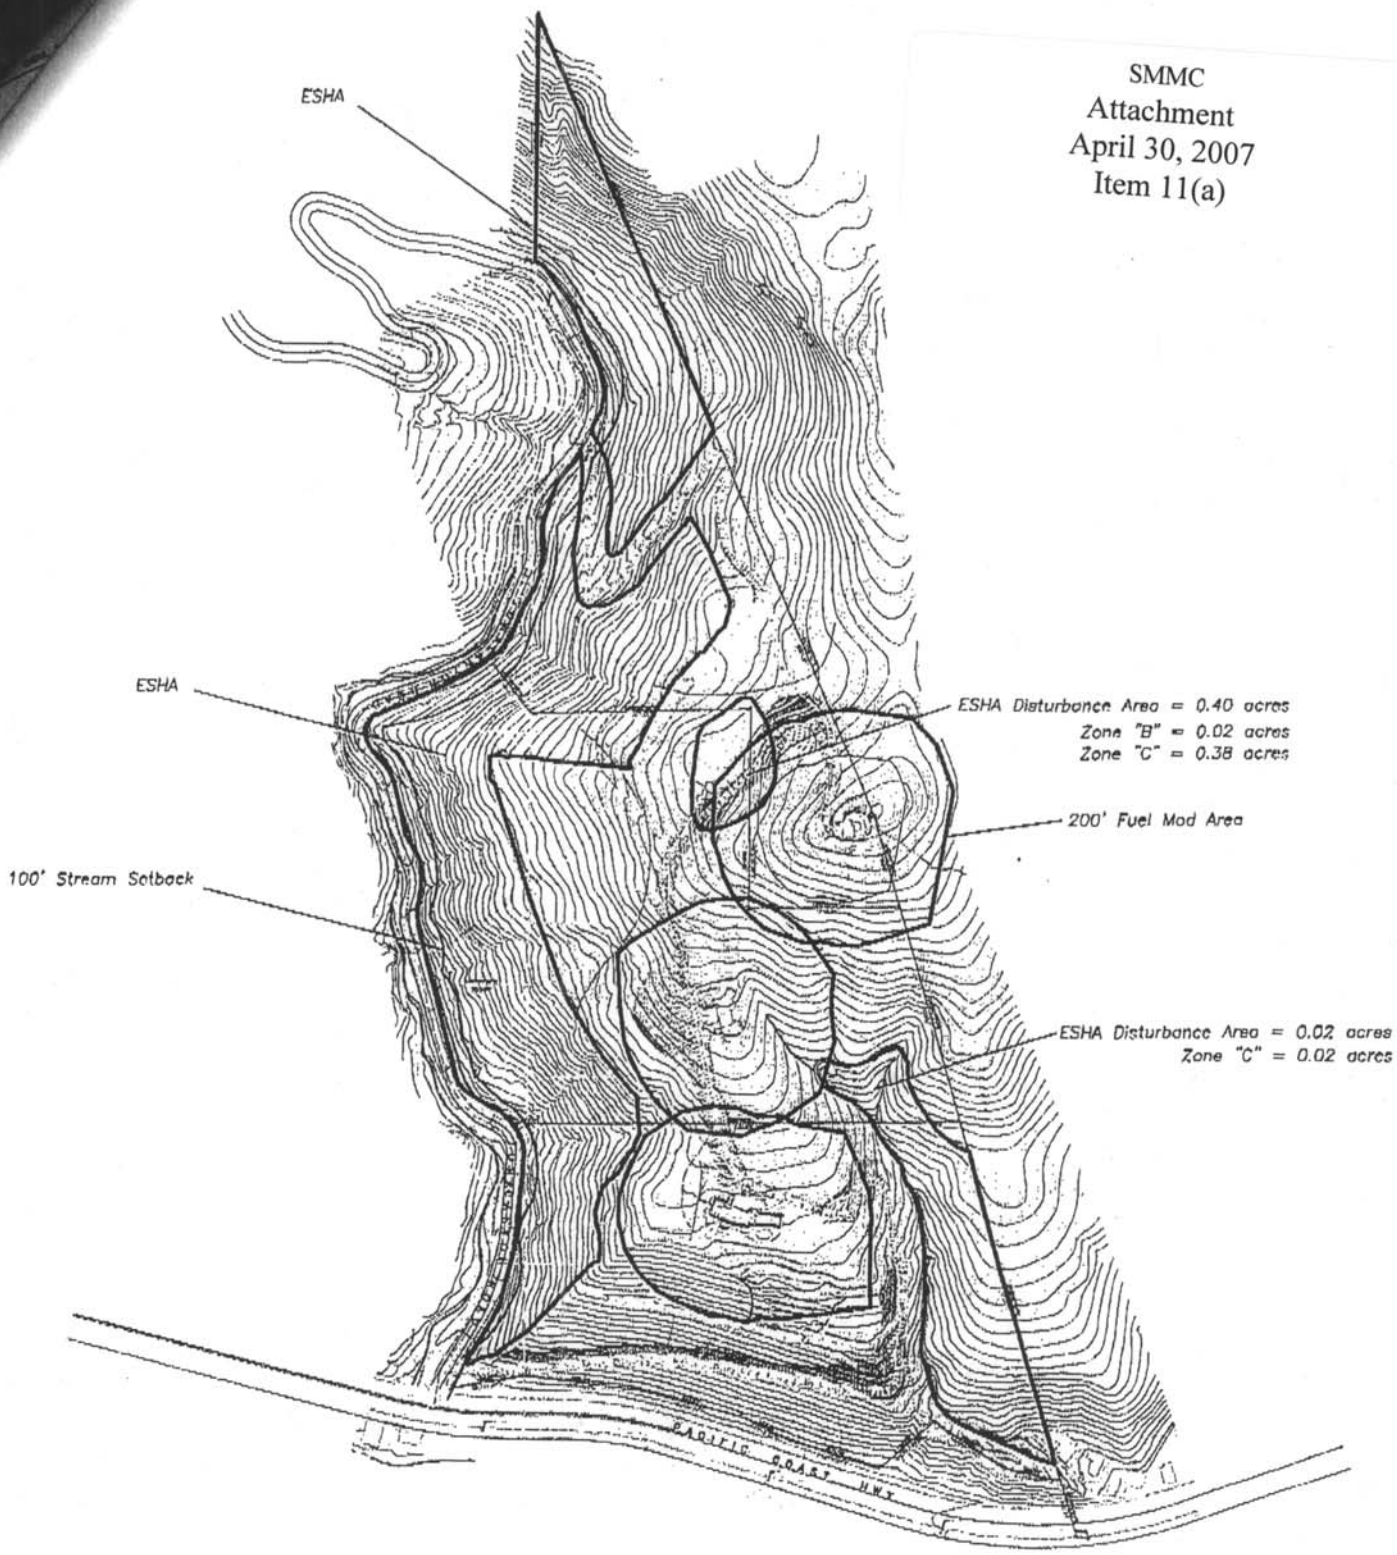

Existing LLA

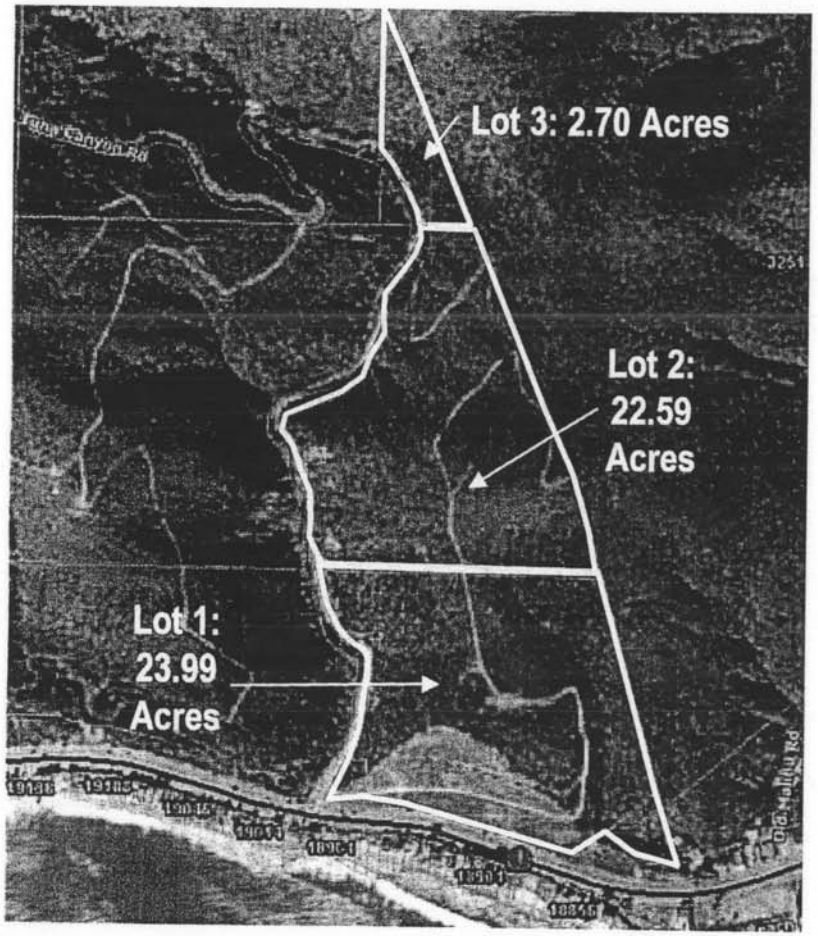

Proposed LLA

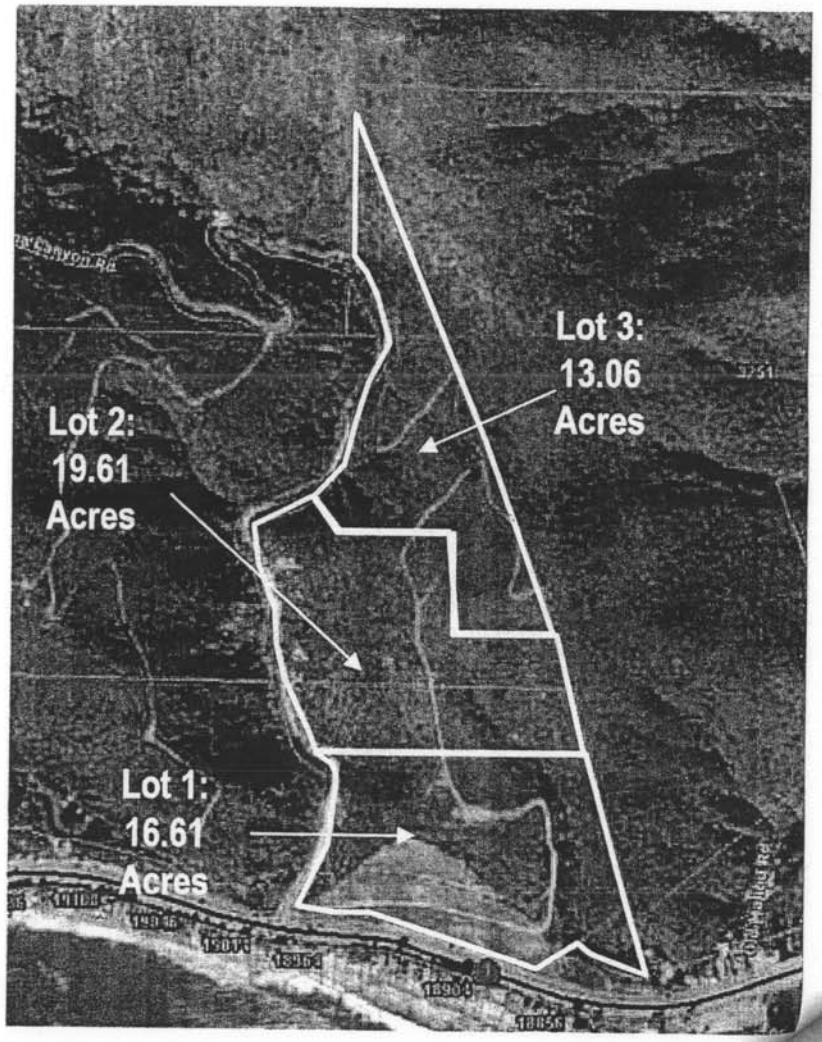

Attachment 4

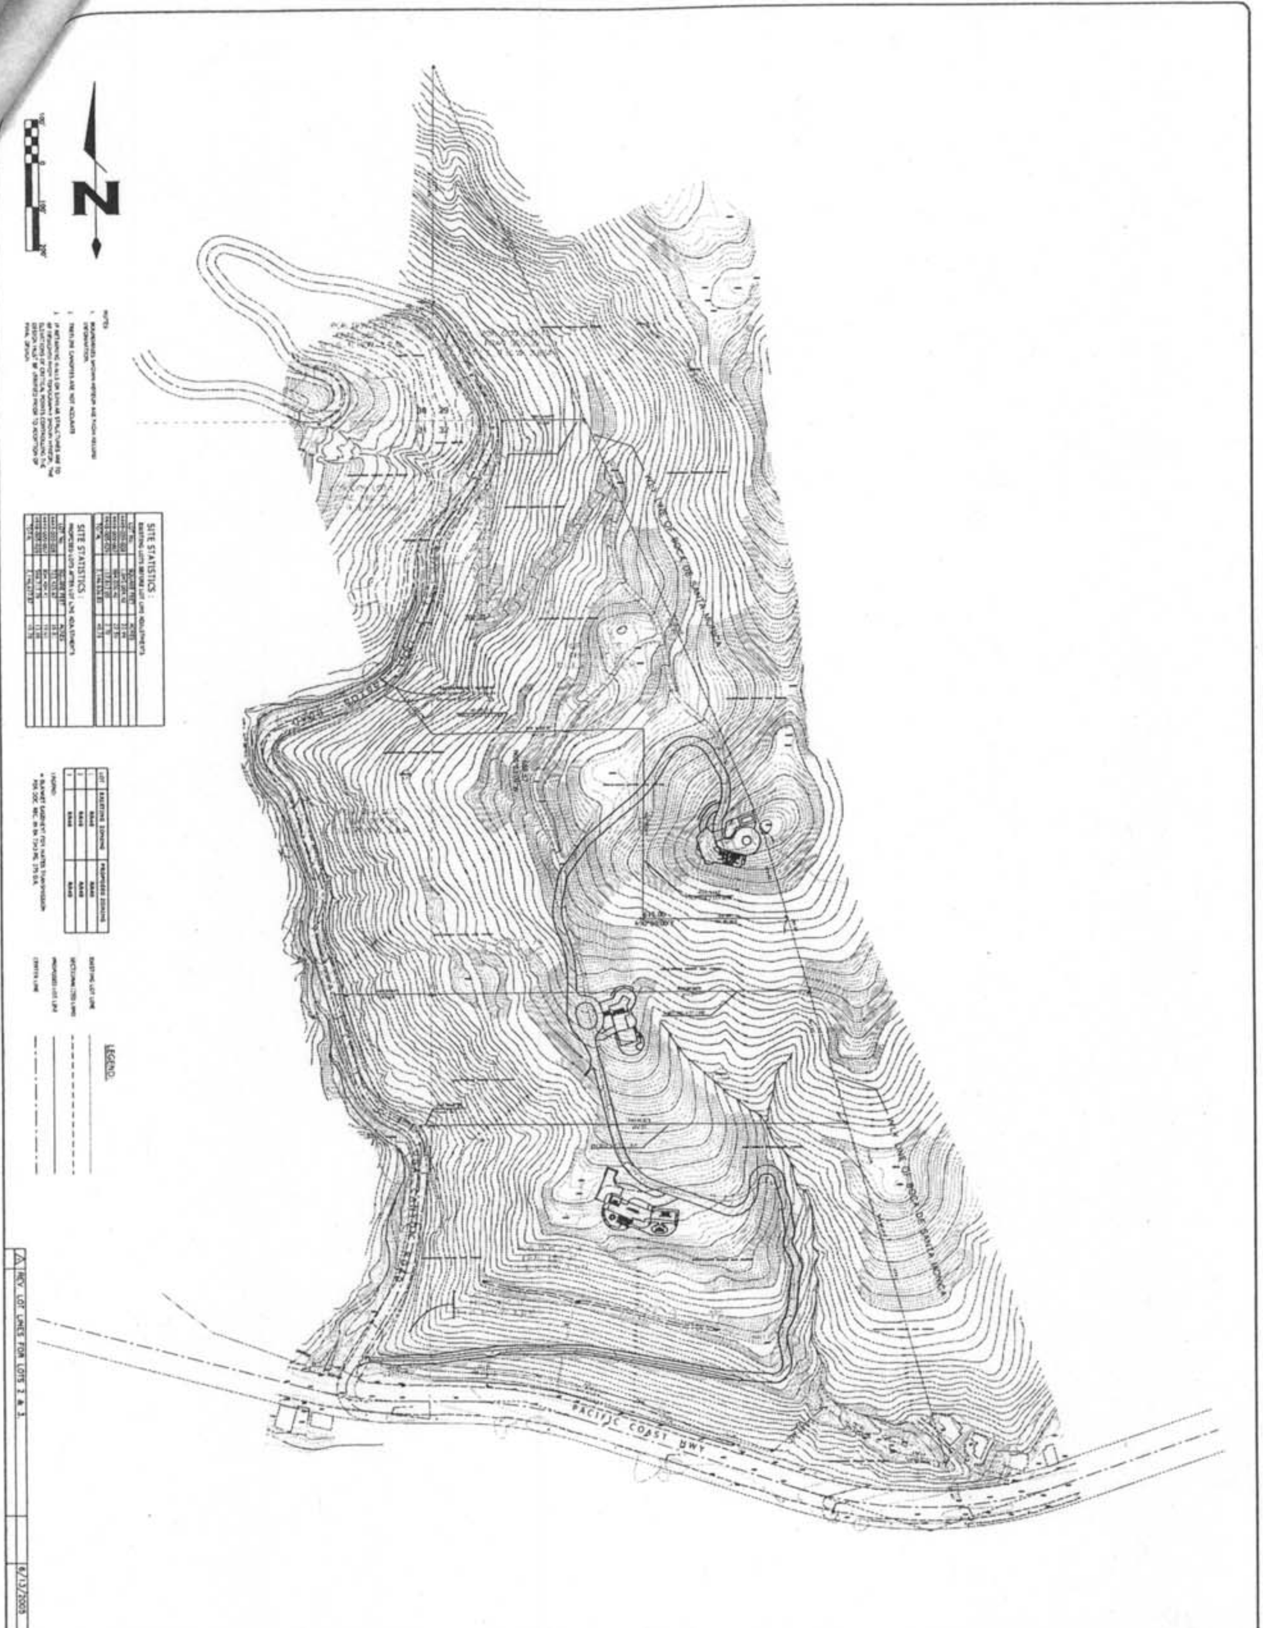

REVISIONS	JUNE 2005
JOB NO.	00-277
SCALE:	1" = 100'
DATE:	MAY 2002
SHEET NO.	1
	OF 1 SHEETS

AERIAL PHOTOGRAMMETRIC

LOT LINE ADJUSTMENT MAP

POR. OF GOV. LOT 1 & 2, FRAC. SEC. 32 & POR. OF GOV. LOT 8, FRAC. SEC. 31 & POR. OF GOV. LOT 1, FRAC. SEC. 31 TOWNSHIP 1 SOUTH, RANGE 16 WEST, S.B.M.

PACIFIC COAST HIGHWAY
MALIBU, CA 90265

PREPARED FOR:
OCEAN HILLS ESTATES
MALIBU, CALIFORNIA 90265

PREPARED BY:
Chris Nelsen & Associates